


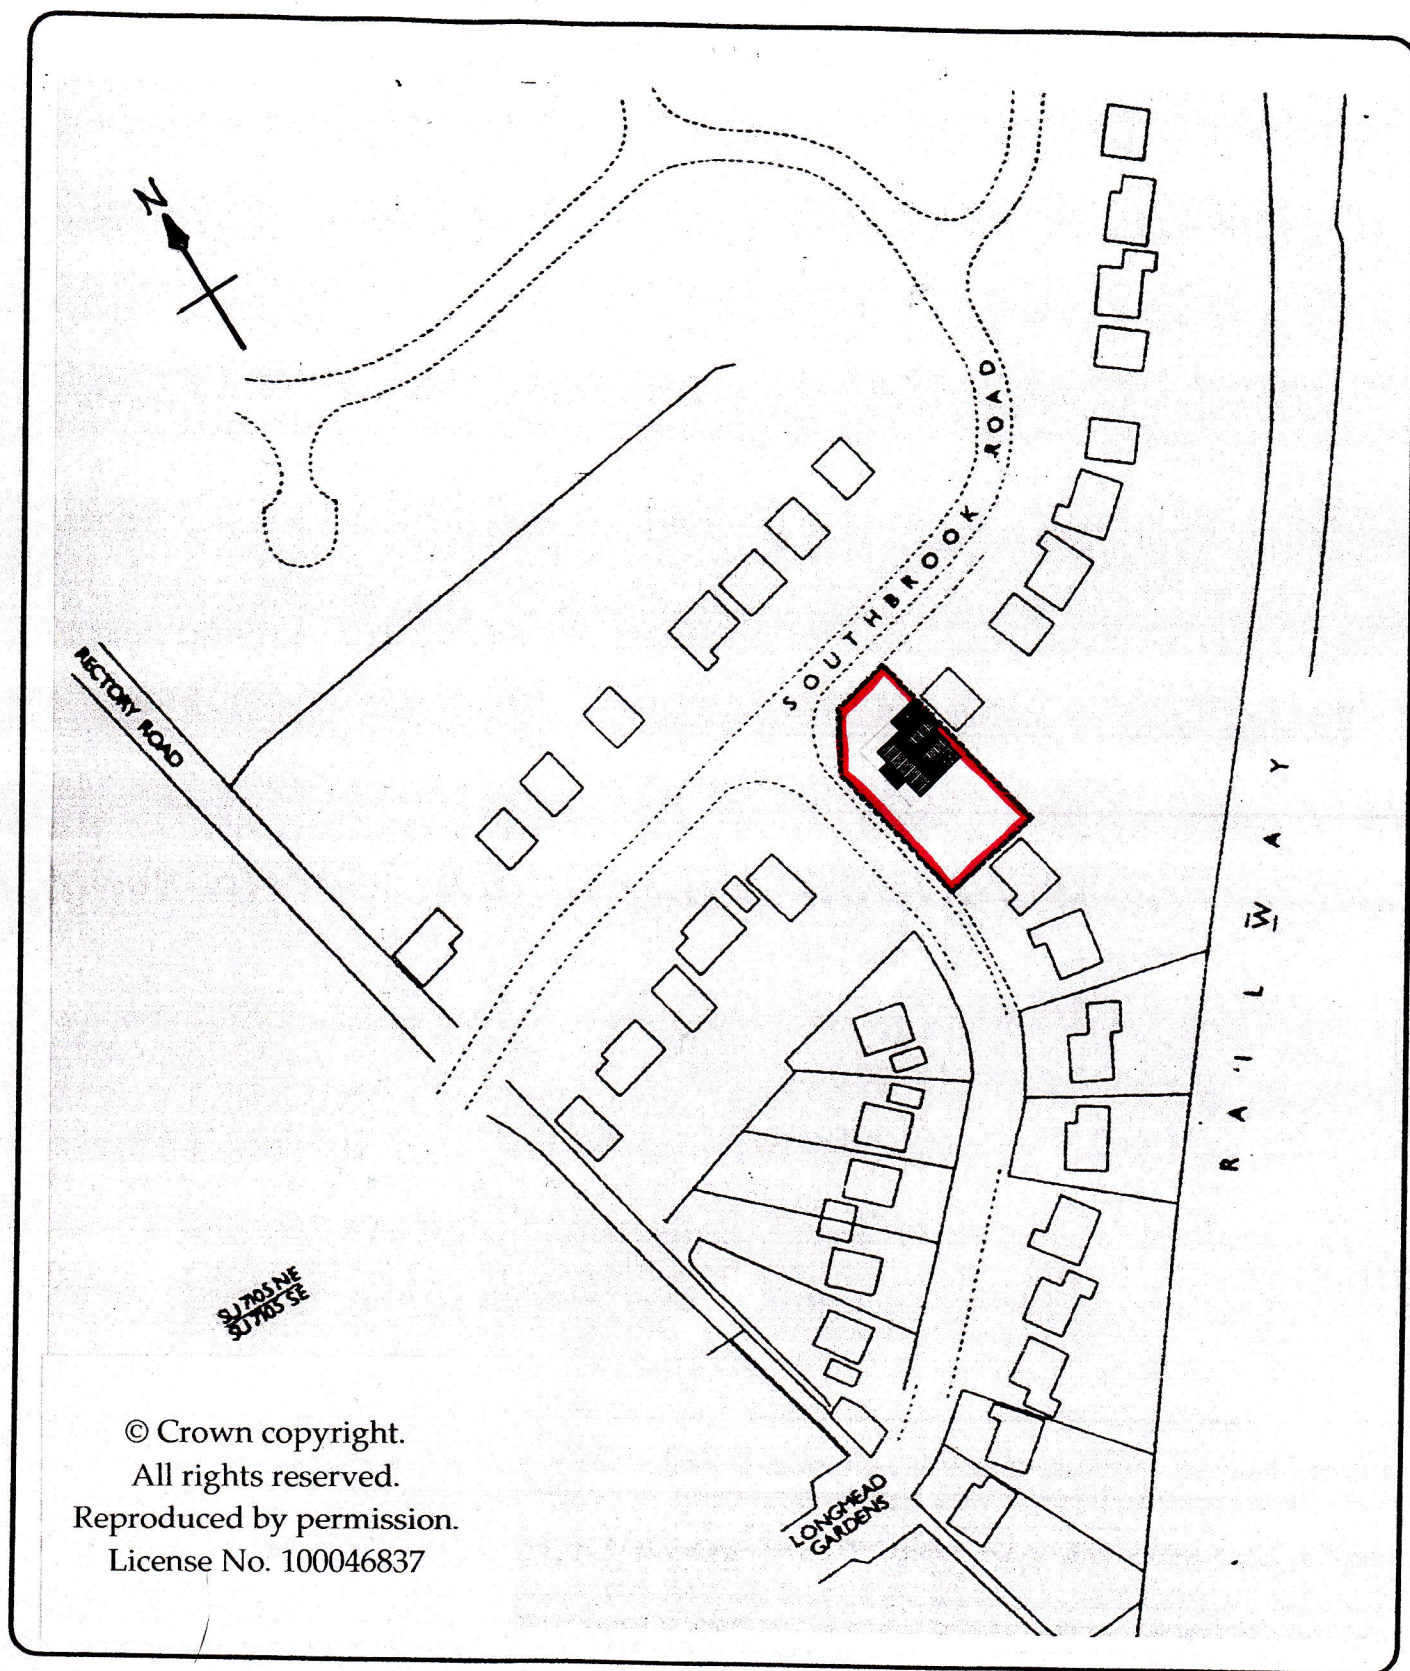

Martin Critchley

Chartered Architect

7 North Street
Havant, Hampshire, PO9 1PW
023 92 474 919
critchleyarchitect@hotmail.com

Job

28 SOUTHBROOK ROAD,
HAVENT, PO9 1RN

Job No.

1430

Date: 07/07/2014

Scale: 1:1250

Drawn: P.C.

Title

LOCATION PLAN

Drawing No.

201