


All rights reserved. Limited reproduction and distribution permitted for the sole purpose of the planning for this named development only. Figured dimensions are to be taken in preference to scaled dimensions and any discrepancies are to be reported to the Architects.

Rev	Date	Drawn	Checked	Details
A	04.14	RDB	Ownership lines amended	
B	06.14	RDB	Scheme revisions to reflect Planners comment	
C	10.14	RDB	Scheme revisions to reflect Planners comment	



1. Location Plan

scale 1:1250

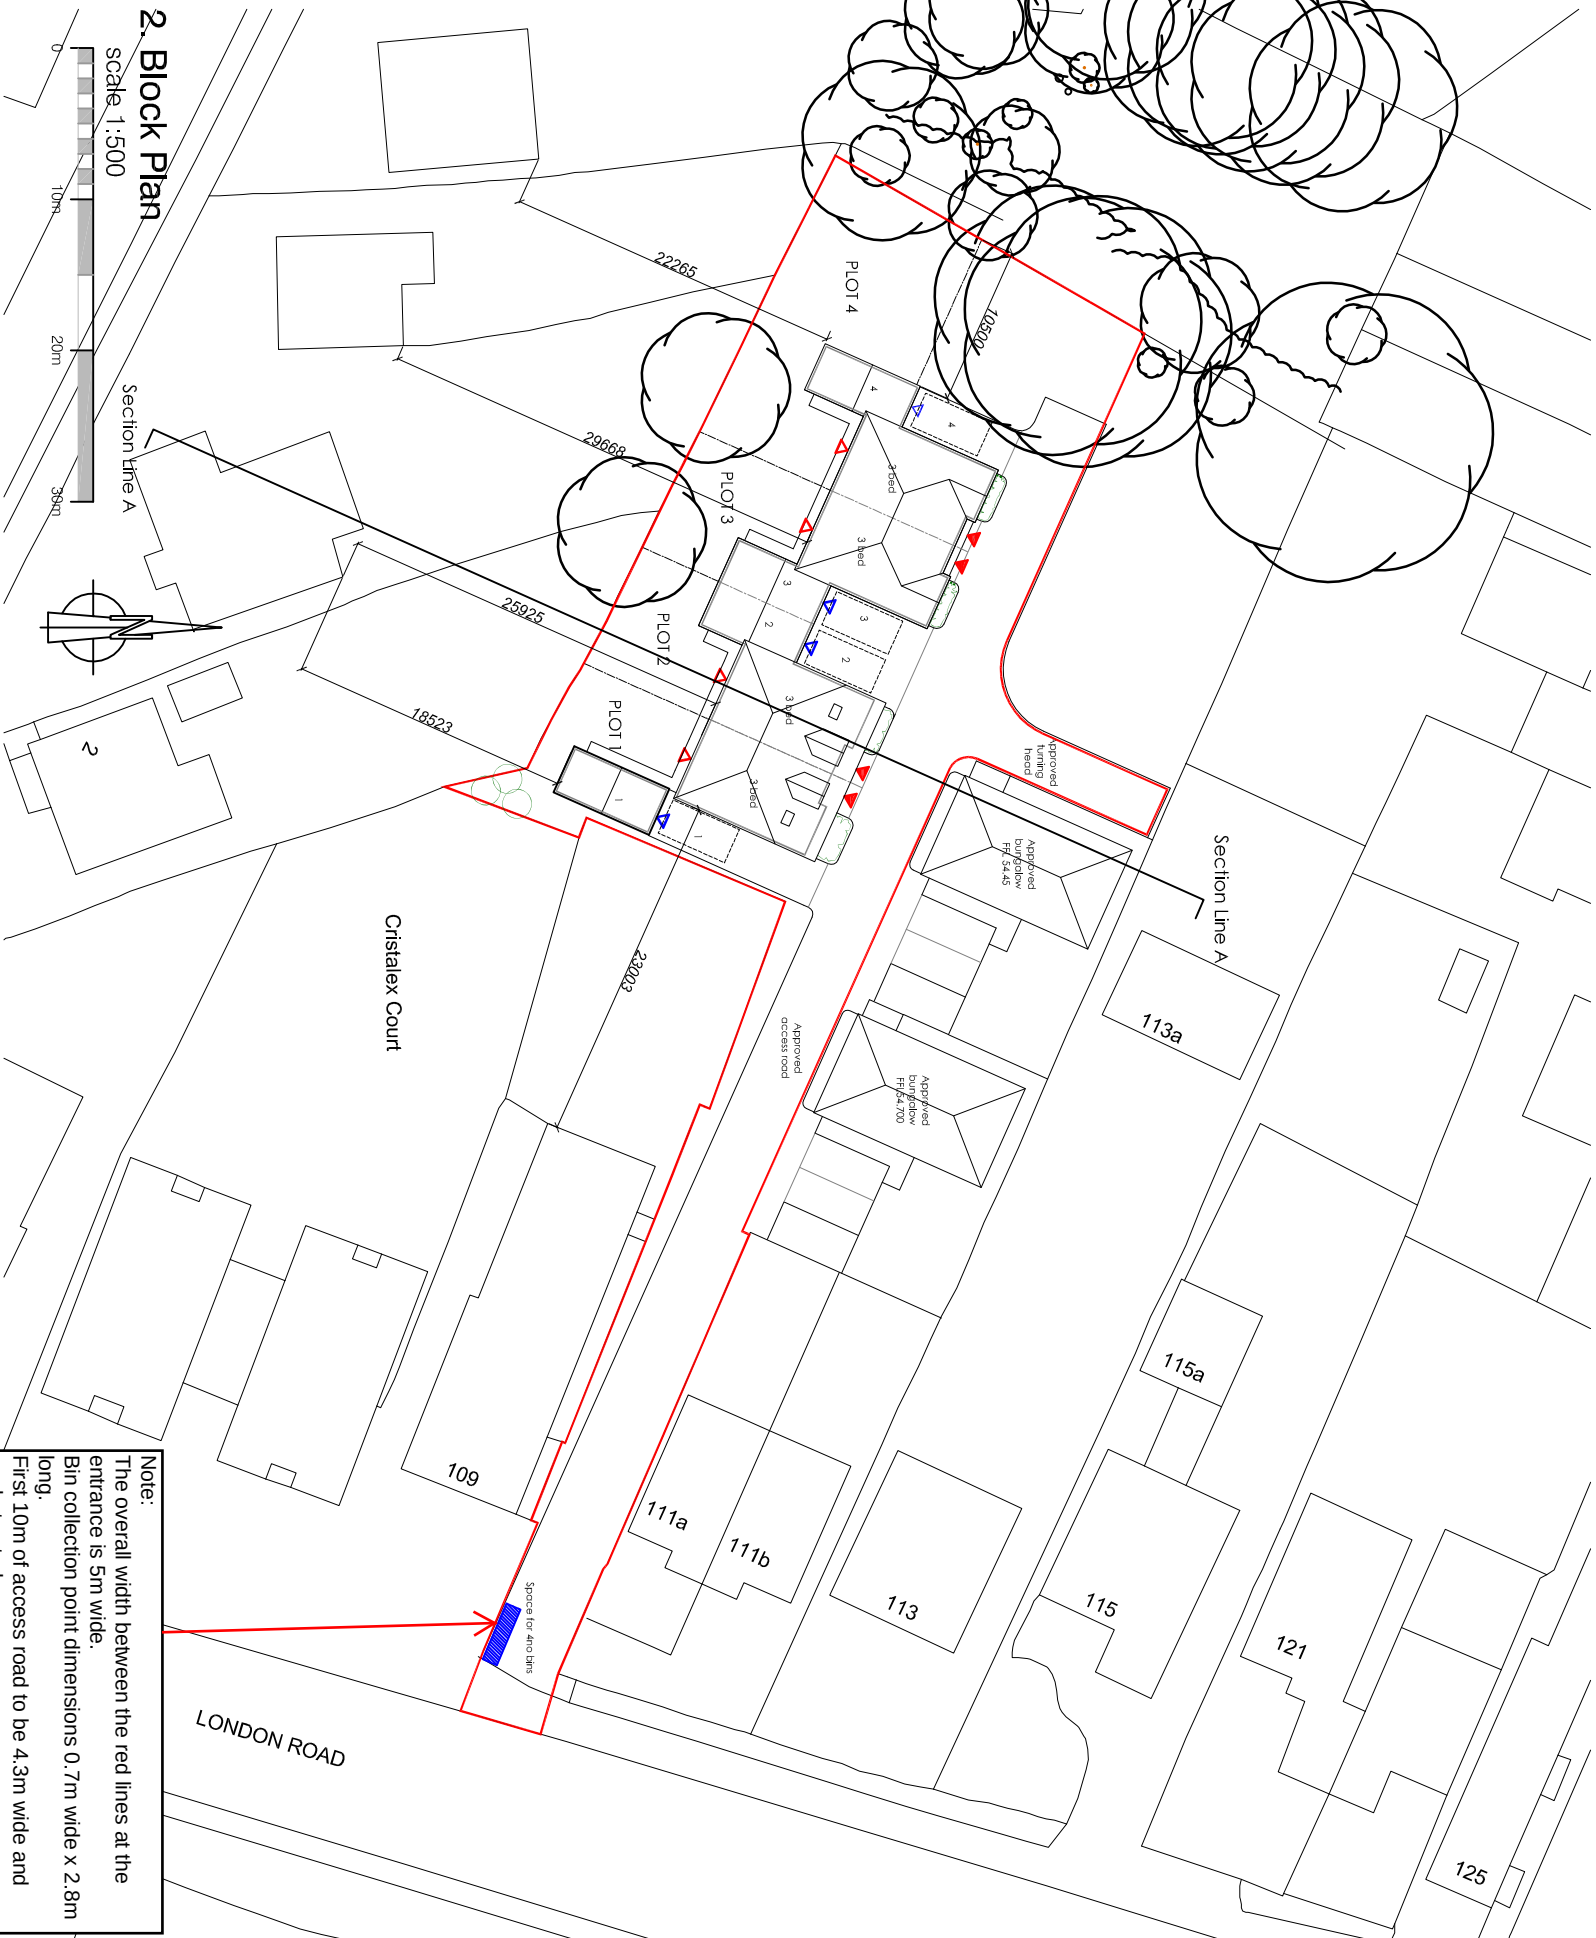

2. Block Plan

scale 1:500



Note:
The overall width between the red lines at the entrance is 5m wide.
Bin collection point dimensions 0.7m wide x 2.8m long.
First 10m of access road to be 4.3m wide and unobstructed.

Project
109 London Road
Cowplain

Title
Location Plan, Block Plan

Scale	Date	Drawn	Checked	Job No.	Drawing. No.	Revision
As Stated	Jan 2014			2013.078	PL.01	C