




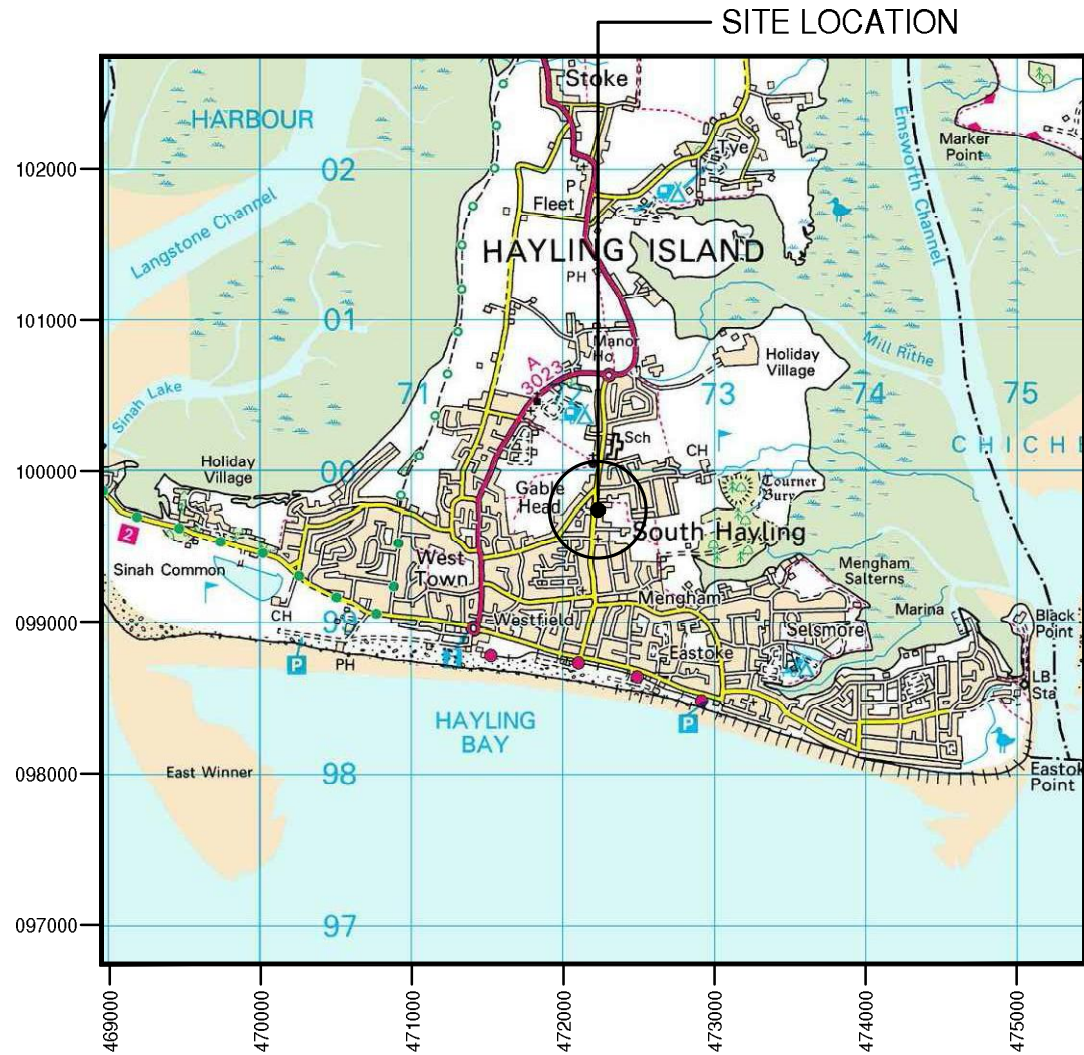

SITE LOCATION
(Scale 1:50000)
Ordnance Survey map extract
based upon Landranger map series
with the permission of the controller of
Her Majesty's Stationery Office
Licence No. 100022432
Crown copyright.

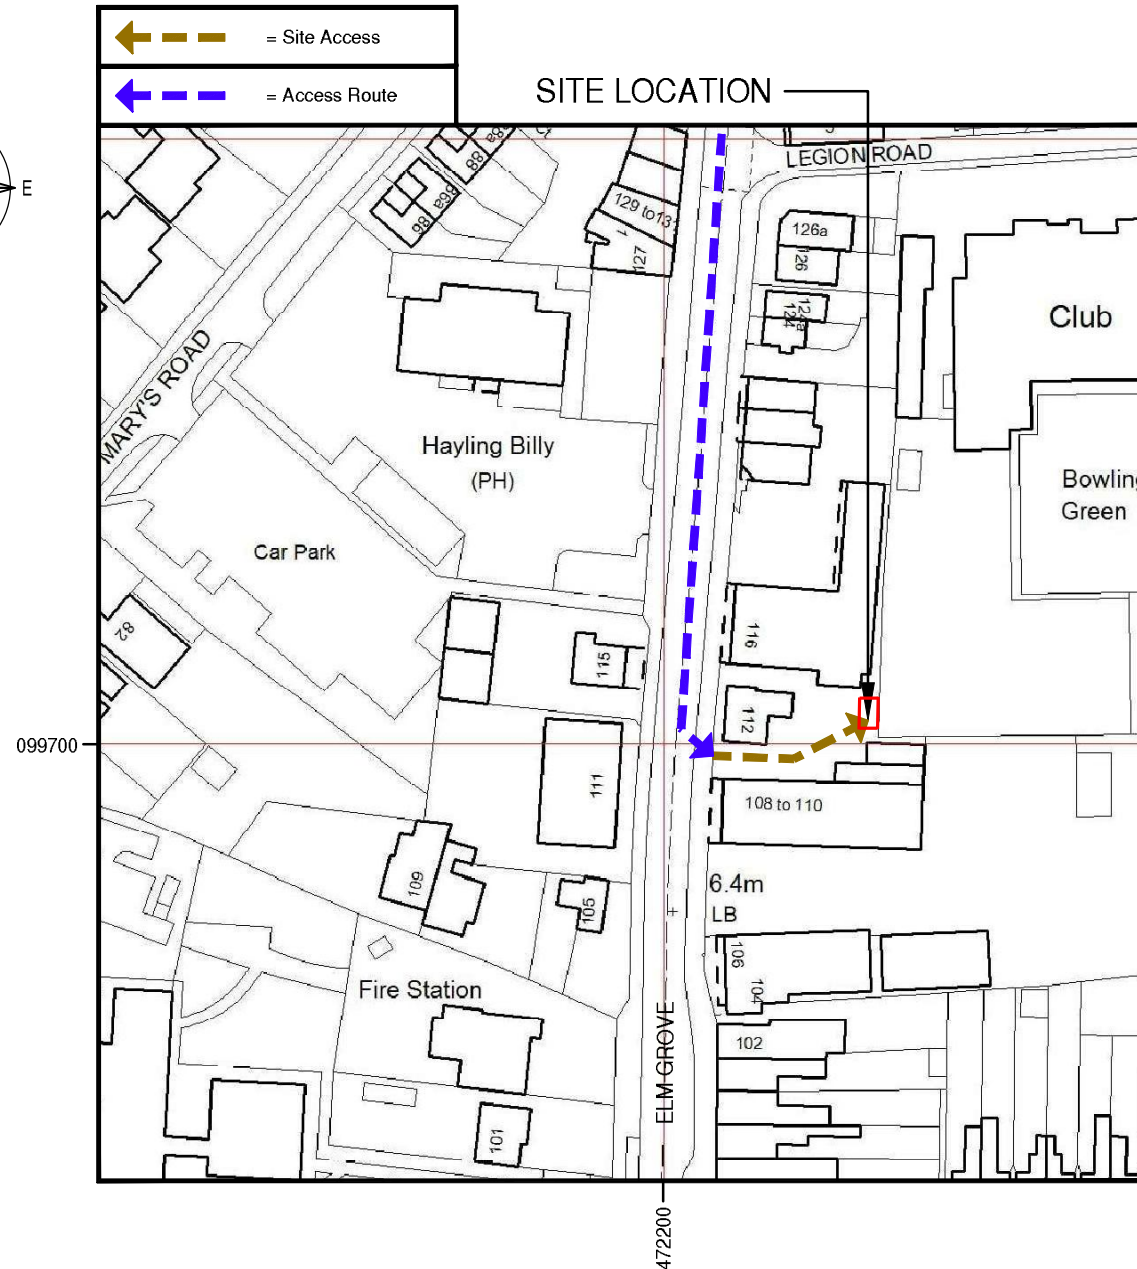

SITE PHOTOGRAPH

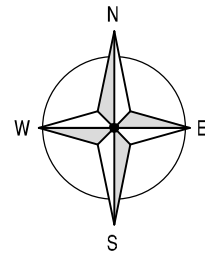

DETAILED SITE LOCATION
(Scale 1:1250)
Based upon Ordnance Survey map extract
with the permission of the Controller of
Her Majesty's Stationery Office.
Crown copyright.
Licence No. 100022432



SITE BOUNDARY, THIS APPLCIATION ONLY APPLIES TO THE HIGHLIGHTED AREA..

ALL DIMENSIONS ARE IN mm UNLESS NOTED OTHERWISE					
NGR		E:472232 N:099703			
CONCESSION REQUIRED			NO		
DIRECTIONS TO SITE: TAKE A3M TO M27 FOLLOW M27 TO FIRST SLIP ROAD TO EMSWORTH AND HAYLING ISLAND. FOLLOW A3023 TO HAYLING ISLAND UNTIL YOU COME TO THE MANOR ROAD AND HAVANT ROAD ROUNDABOUT. FOLLOW CHURCH ROAD INTO ELM GROVE, TURN LEFT AT SHOP CALLED 'BY DESIGN', SITE IS AT BACK OF SHOP.					
NOTES: 1) ALL DIMENSIONS ARE IN MM UNLESS NOTES OTHERWISE. 2) DRAWINGS TO BE READ IN CONJUNCTION WITH SITE SURVEY FORM. 3) PRIOR TO BUILD, CONTRACTOR MUST ENSURE INFORMATION SHOWN ON DRAWINGS IS TO THE LATEST SITE CONFIRMATION FORM (SCF). SHOULD ANY CONFLICT ARISE, THEN CONTACT THE DESIGN CONSULTANT IMMEDIATELY. 4) SITE IS TO BE PROVIDED WITH ADEQUATE SAFETY SIGNAGE IN ACCORDANCE WITH TELEFONICA UK STANDARD DETAIL DRAWING 9391/A					
B	POLE SWAPPED FOR PHASE 4,5	PL	AK	DP	10.05.15
A	FIRST ISSUE	PL	AK	DP	16.03.15
Rev	Modification	By	Ch	Ap	Date
Cell Name					Opt.
BY DESIGN					-
Cell ID No's					
CTIL		TEF		VF	
122117		045931		3032	
Site Address / Contact Details					
112 ELM GROVE HAYLING ISLAND HAMPSHIRE PO11 9ET					
Drawing Title:		SITE LOCATION MAPS			
Purpose of Issue:		PLANNING			
Drawing Number:		100			
Surveyed By:		AKSESS		Scale:	AS SHOWN
Drawn:		Date:	Checked:	Date:	Issue:
PL		16.03.15	AK	17.03.15	B