


Block Plan of Premises

Scale 1:500

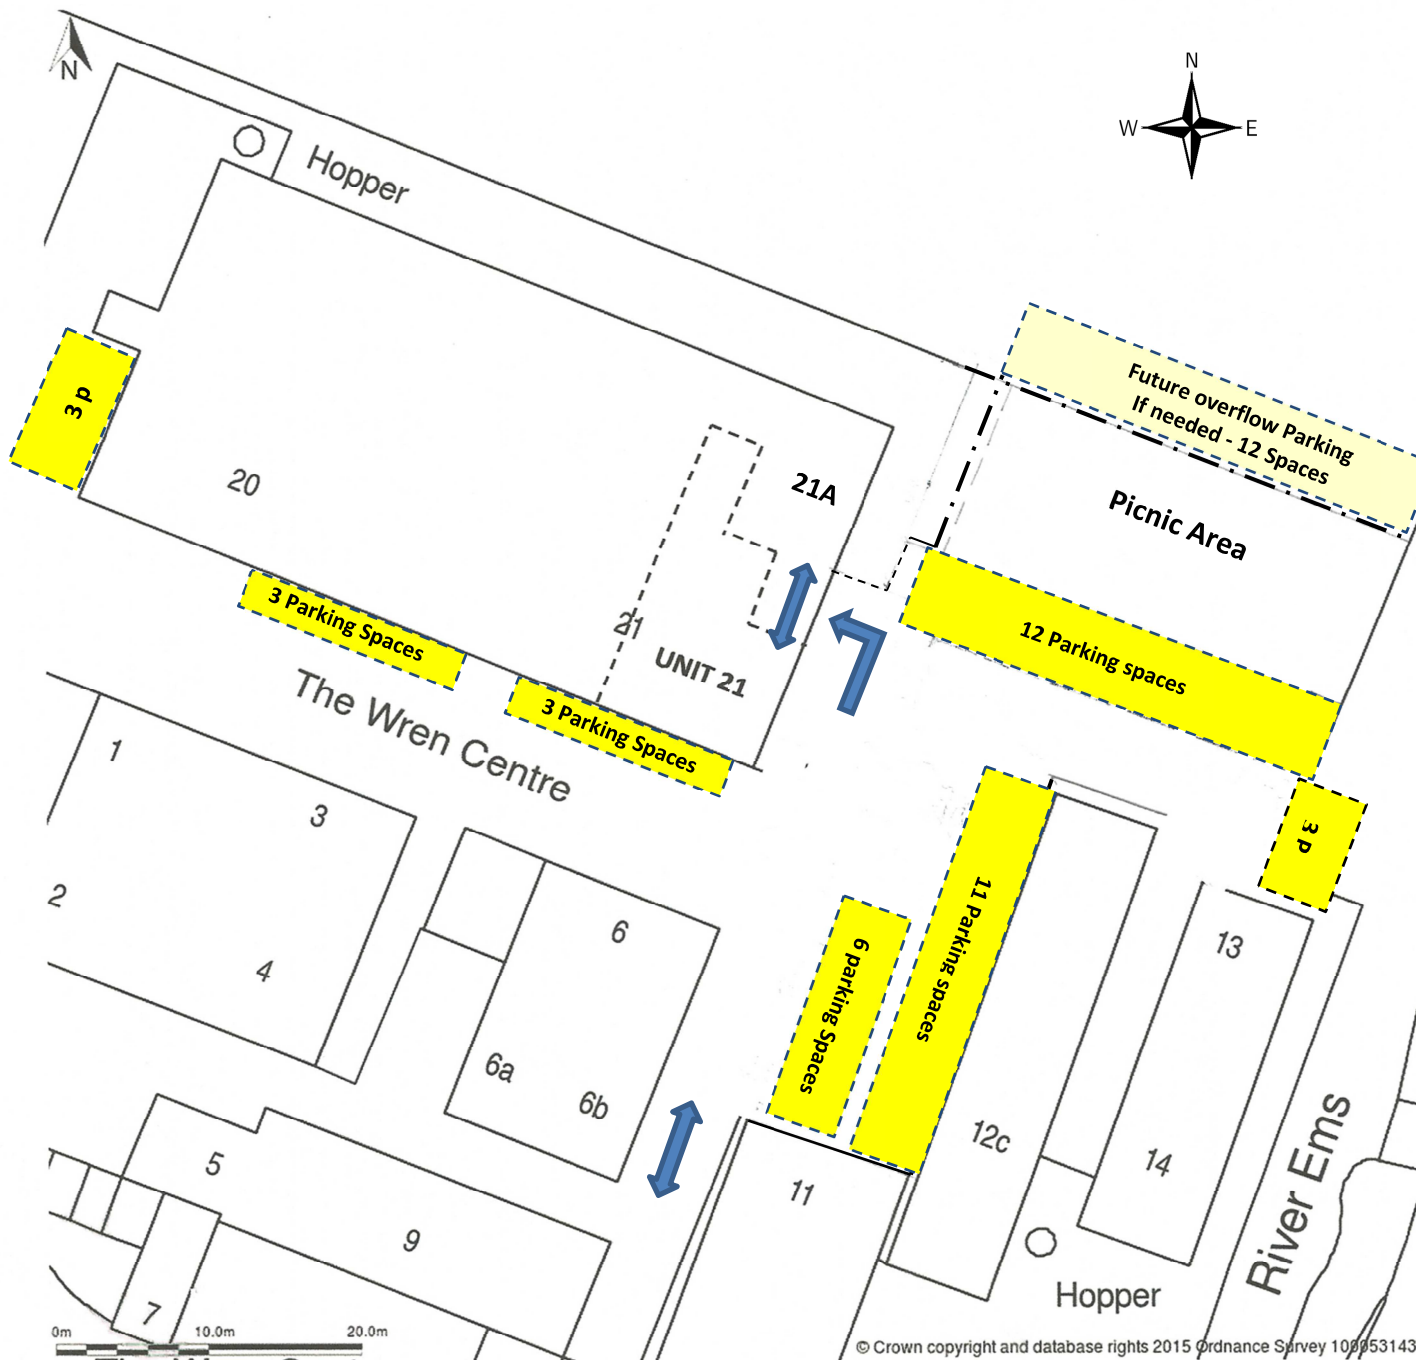

Marked & unmarked parking spaces, min.
size 4.8m x 2.4m

Plan No.: RAI/02/15

Scale: 1:500

Date: June 2015

Crown Copyright & database rights 2015

Ordnance Survey 100053143

Healthy Koi Ltd., Unit 21 The WREN Centre, Westbourne Road,
Emsworth, Hants. PO10 7SU Tel: 01243 698284