



LEGEND




EXISTING

- Trees retained
Refer to Arboricultural Consultant for details and protection
- Shrubs and hedges retained and enhanced with additional native planting mixes
- Trees removed
Refer to Arboricultural Consultant for details and protection
- Existing vegetation removed

PROPOSED

- Deciduous Trees
- Shrubs
- Hedge
- Grass
- Grass mown 2 x per annum
- Native Planting
- Boundary Fencing
Close board Fence 1.8m high
- Boundary Fencing
Green Weld Mesh Fence 1.8m high
- Boundary Fencing - LAP
Bow Top metal railings 1m high
- Hoggin footpath. No-dig within the RPA of existing trees.

REFER TO BELLWAY HOMES DRAWINGS FOR DETAILS OF DRAINAGE, LIGHTING AND SERVICES

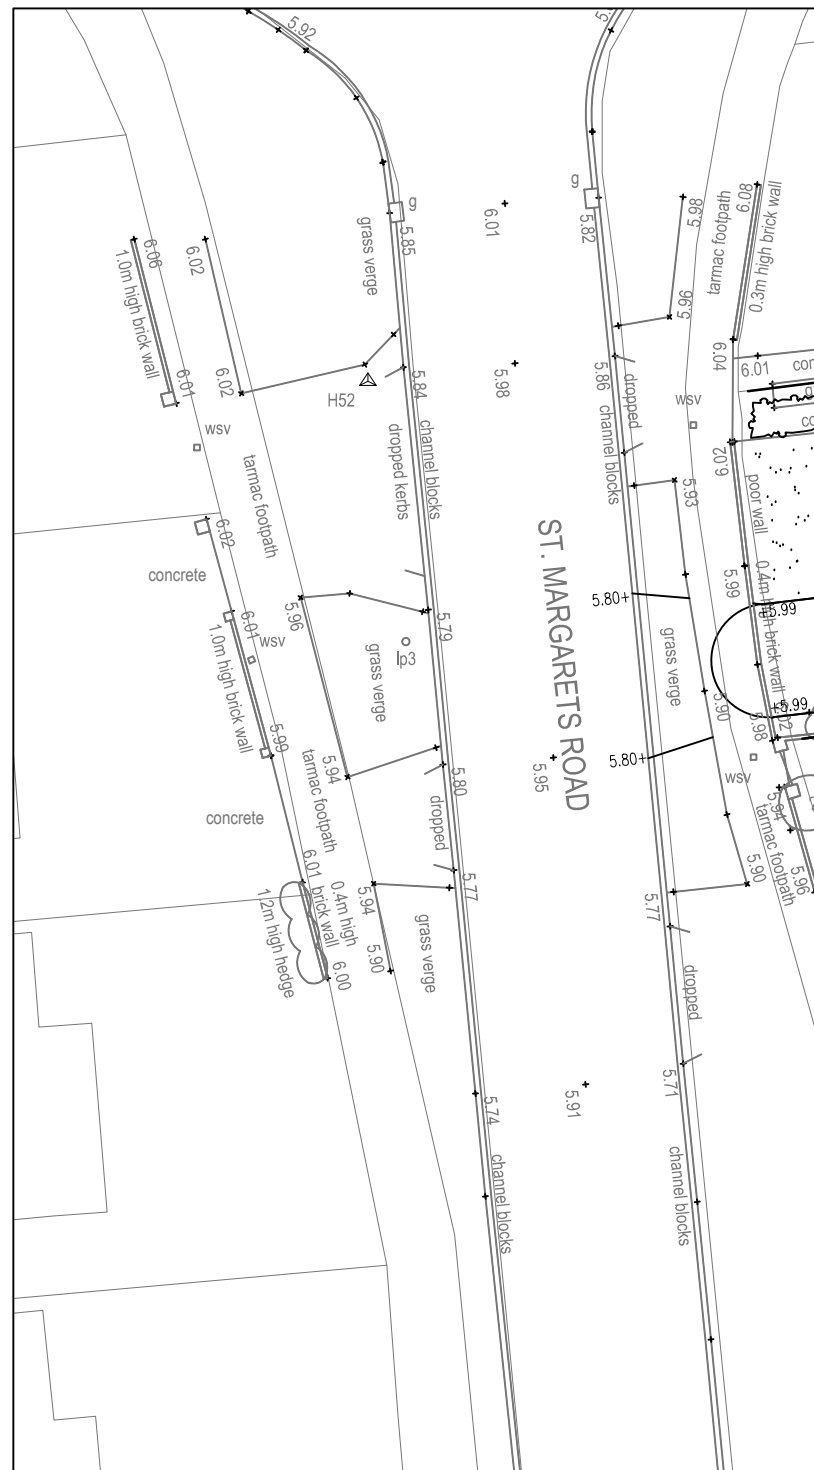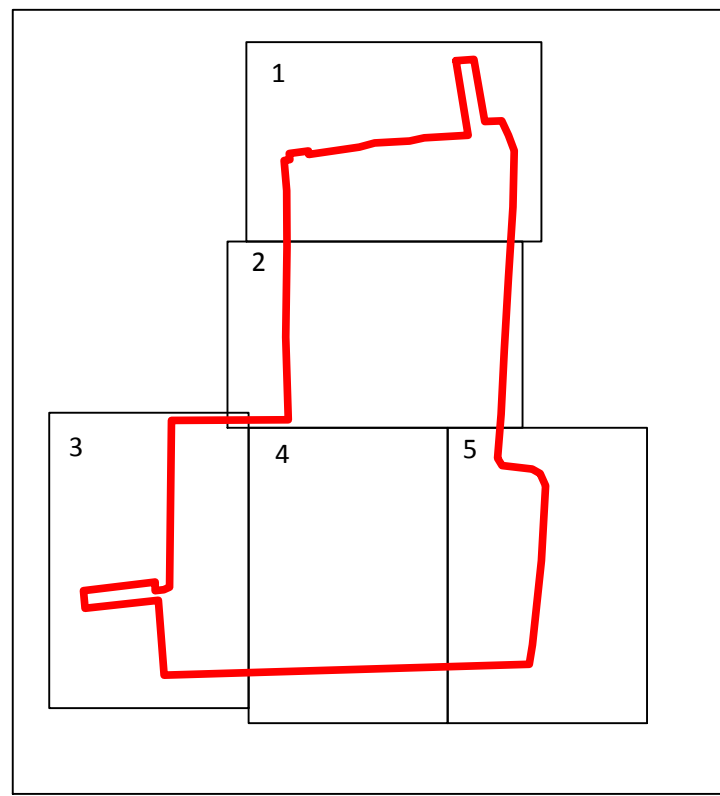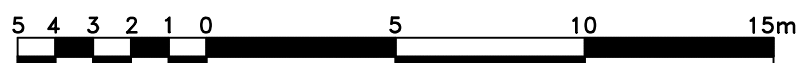

E	30-01-15	HM	Landscape revised to suit drainage constraints
D	31-07-14	HM	Existing trees co-ordinated with Barrell AIA
C	22-07-14	HM	Minor planting revisions
A	25-06-14	HM	Layout revisions
Rev	Date	By	Note

©This drawing is the copyright of HILARY MARTIN - INTEGRATED DESIGN.
All dimensions to be checked not scaled. All dimensions in millimetres unless otherwise stated. HILARY MARTIN - INTEGRATED DESIGN accepts no liability for any expenses, loss or damage of whatsoever nature and however arising from any variation made to this drawing or the execution of the work to which it relates which has not been referred to them and their approval obtained.

Client
BELLWAY HOMES LTD
Project
LAND NORTH OF GOLDRING CLOSE MENGHAM

Drawing Title
LANDSCAPE PROPOSALS 3 OF 5

Drawing No. ID591.03E
Scale 1:200@A1
Date 04-14
Drawn By HM



Chartered Landscape Architect
96 Paultley Road - Christchurch - Dorset - BH23 3JW
T: 01202 474399 E: hili@hilarymartin.co.uk
www.hilarymartin.co.uk

