



- NOTES:**
1. THIS DRAWING IS COPYRIGHT AND SHOULD NOT BE REPRODUCED WITHOUT APPROVAL.
 2. THIS DRAWING TO BE READ IN CONJUNCTION WITH THE ARCHITECT'S DRAWINGS. ANY DISCREPANCIES ARE TO BE BROUGHT TO THE ATTENTION OF BOTH PARTIES IMMEDIATELY.
 3. ANY DIMENSIONS/LEVELS INDICATED "AS-BUILT" REFER TO ASSUMED/EXISTING DIMENSIONS WHICH ARE TO BE SITE CHECKED PRIOR TO THE COMMENCEMENT OF ANY WORK.

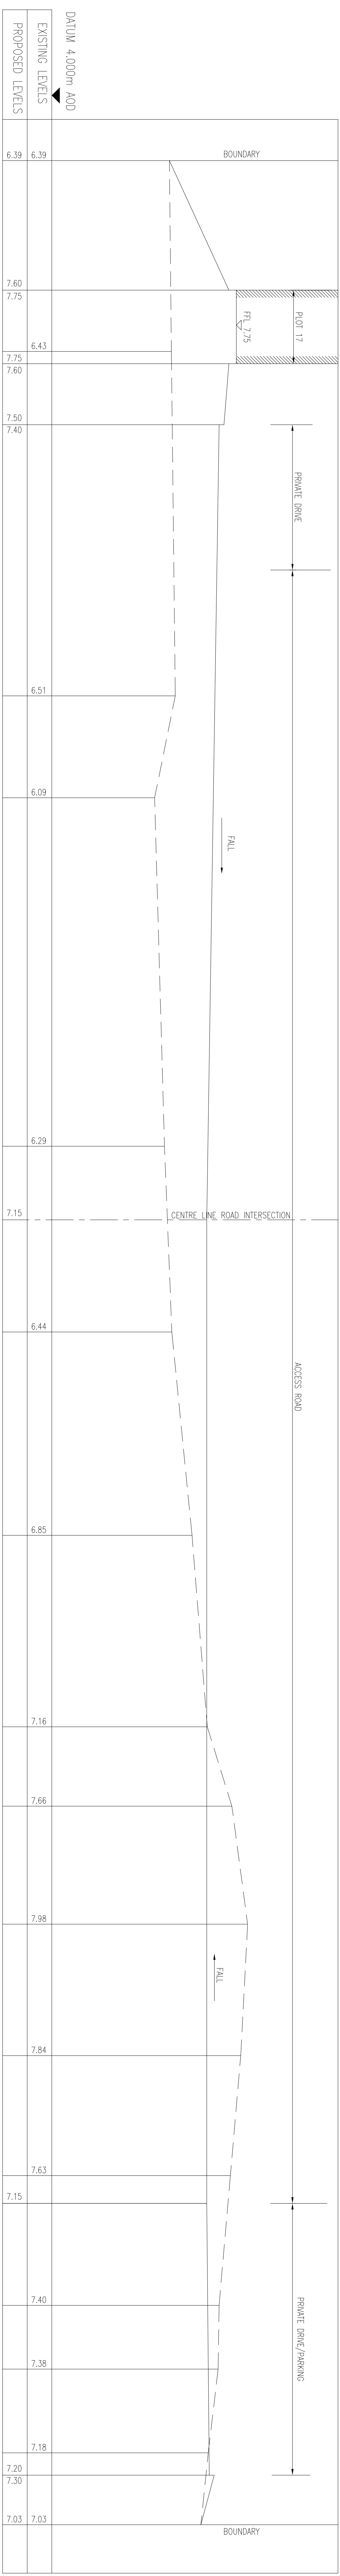


SECTION N1-N1
SCALE 1:200 H 1:50 V

SECTION N2-N2
SCALE 1:200 H 1:50 V

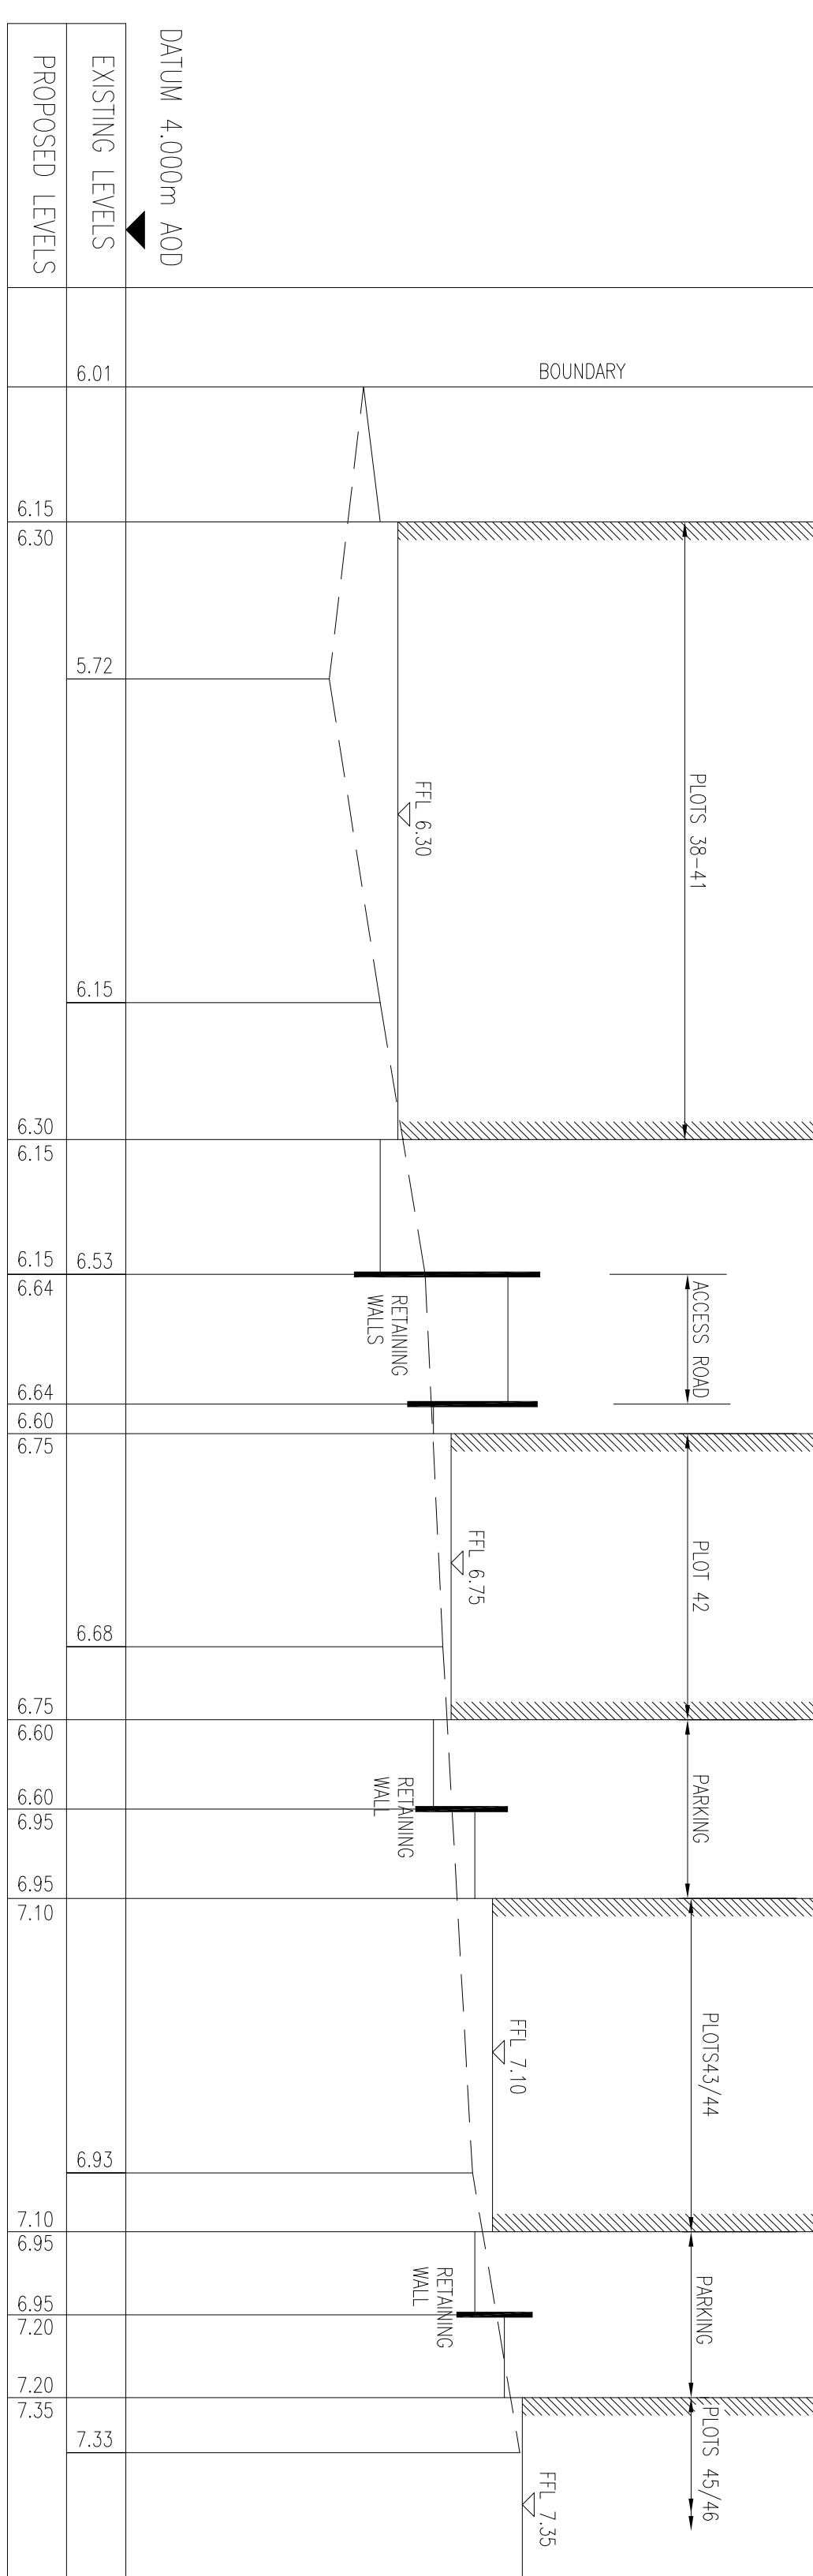

SECTION X-X
SCALE 1:200 H 1:50 V

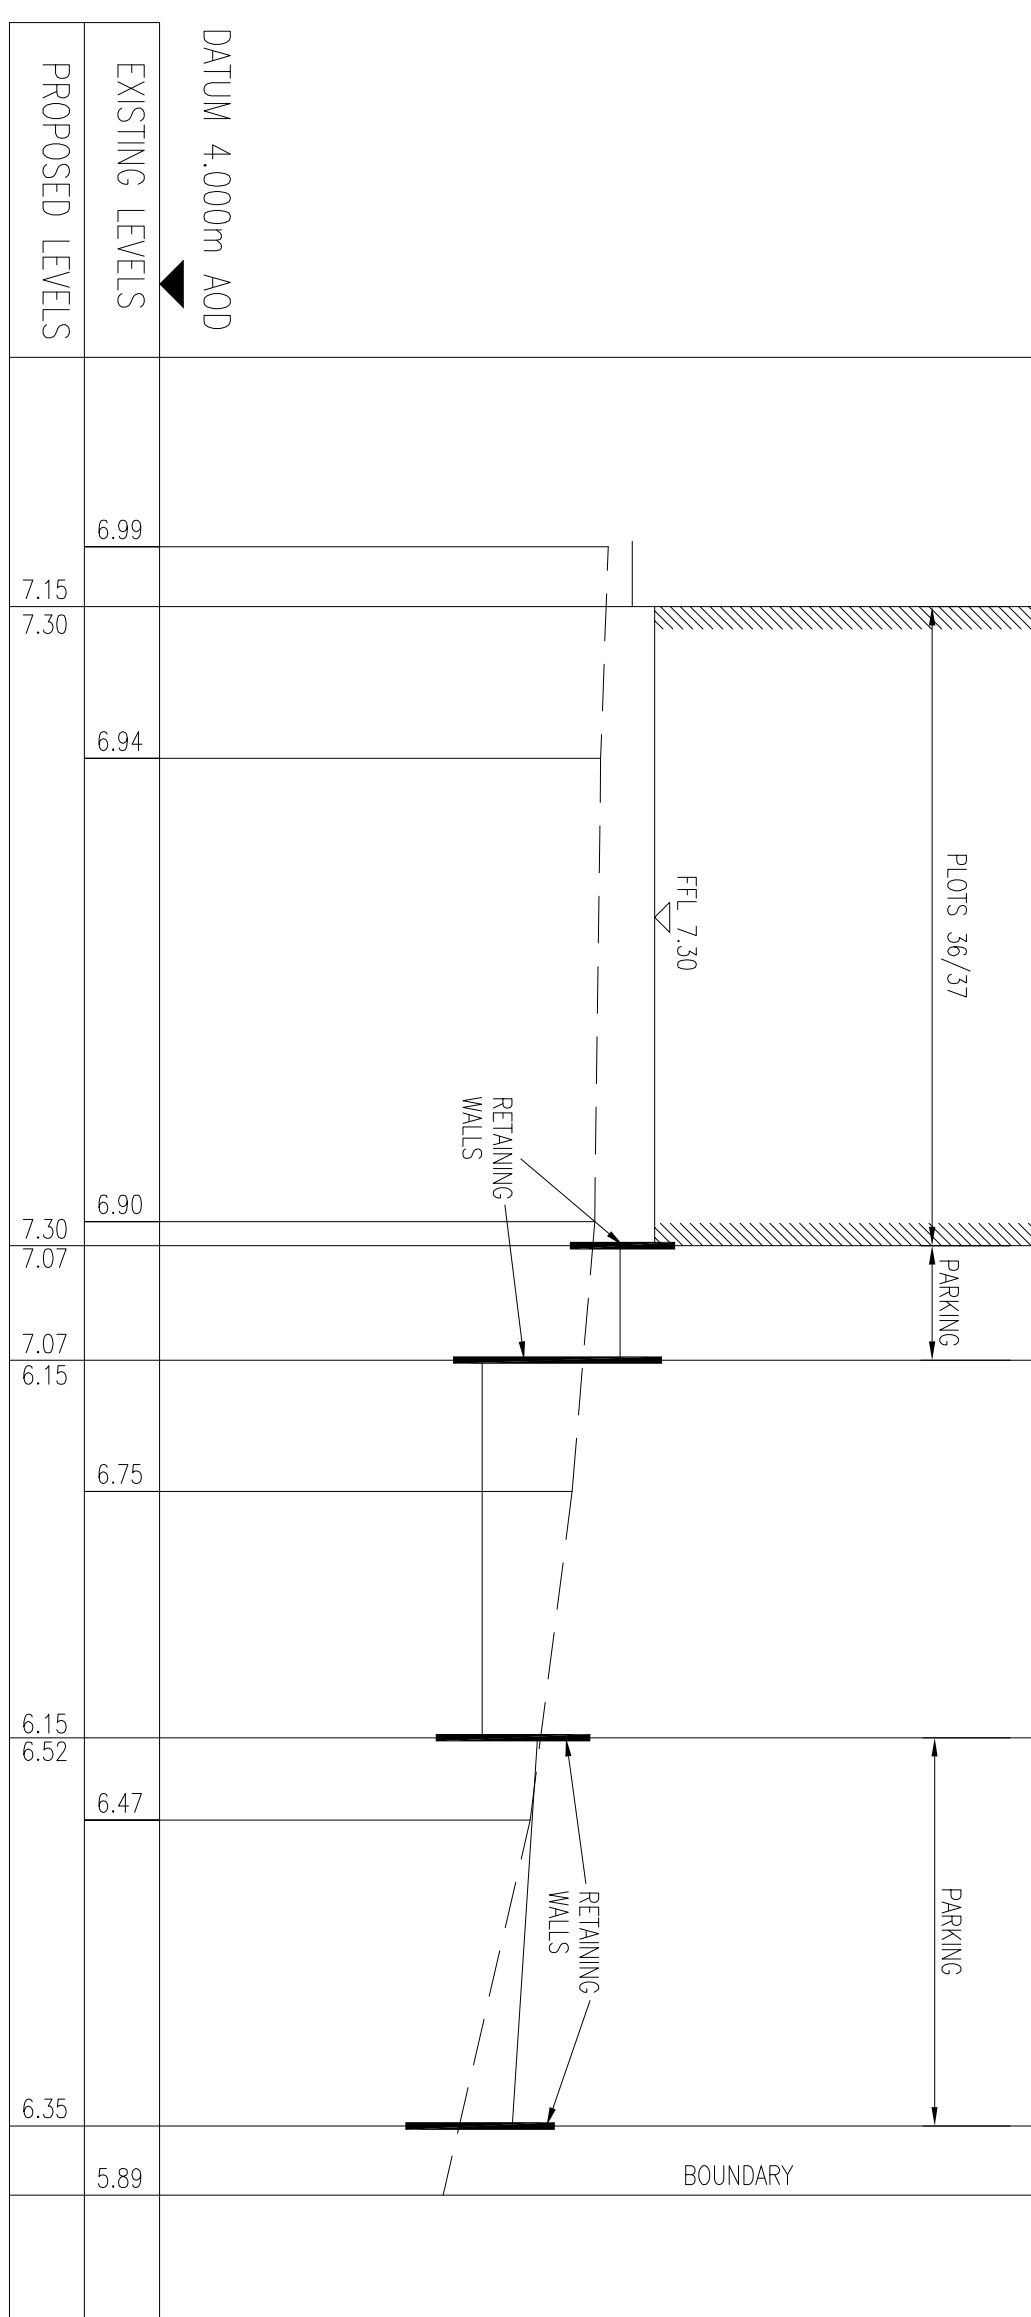

SECTION Y-Y
SCALE 1:200 H 1:50 V

PRELIMINARY

P2	PRELIMINARY	HDL/7/10.14	HDL/7/10.14	HDL/7/10.14
P1	PRELIMINARY	HDL/06.14	HDL/06.14	HDL/06.14
Version	Approved	Issued by and date	Checked by and date	Approved by and date

ORIGINAL DRAWING SIZE - A1	X-REFS: *
	*
	*
CAD REF.	*

 HAMIL DAVIES LIMITED Consulting Civil and Structural Engineers		Date: FOREMAN HOMES LTD Project: RAINELEIGH ROAD, HAWAII	
Drawing Title: PRELIMINARY SITE SECTIONS SHEET 1 of 2		Drawing No.: 14-2260-601	
Drawing Date: SKANORRE 01489 891 596	Design By: 1:200 @ A0	Drawing Sheet: P2	Revision: