


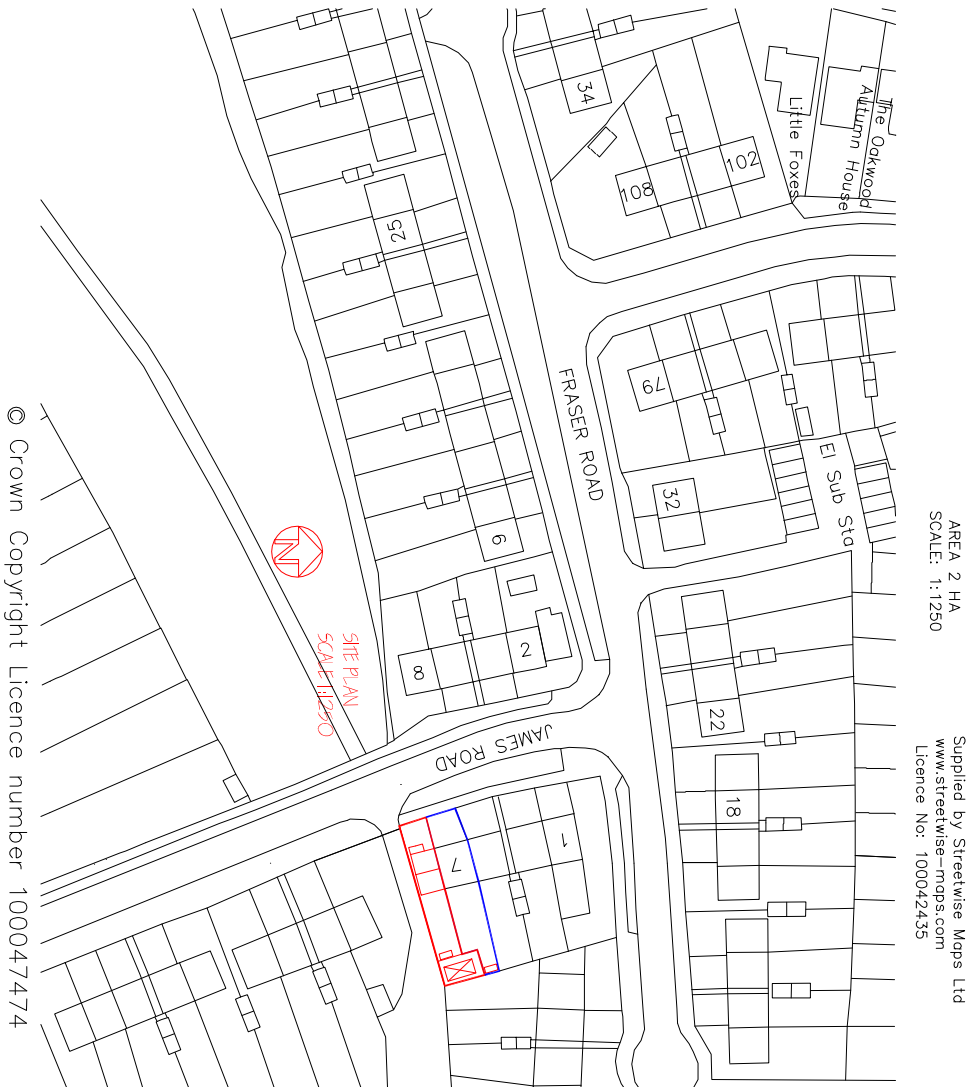

*All new materials to match
existing.*

MR&MRS COOK 7 JAMES RD BEDHAMPTON P09 3EJ	DRAWING NUMBER: 101	DATE 27/10/14
	TITLE: LOCATION PLAN	SCALE 1:1250