



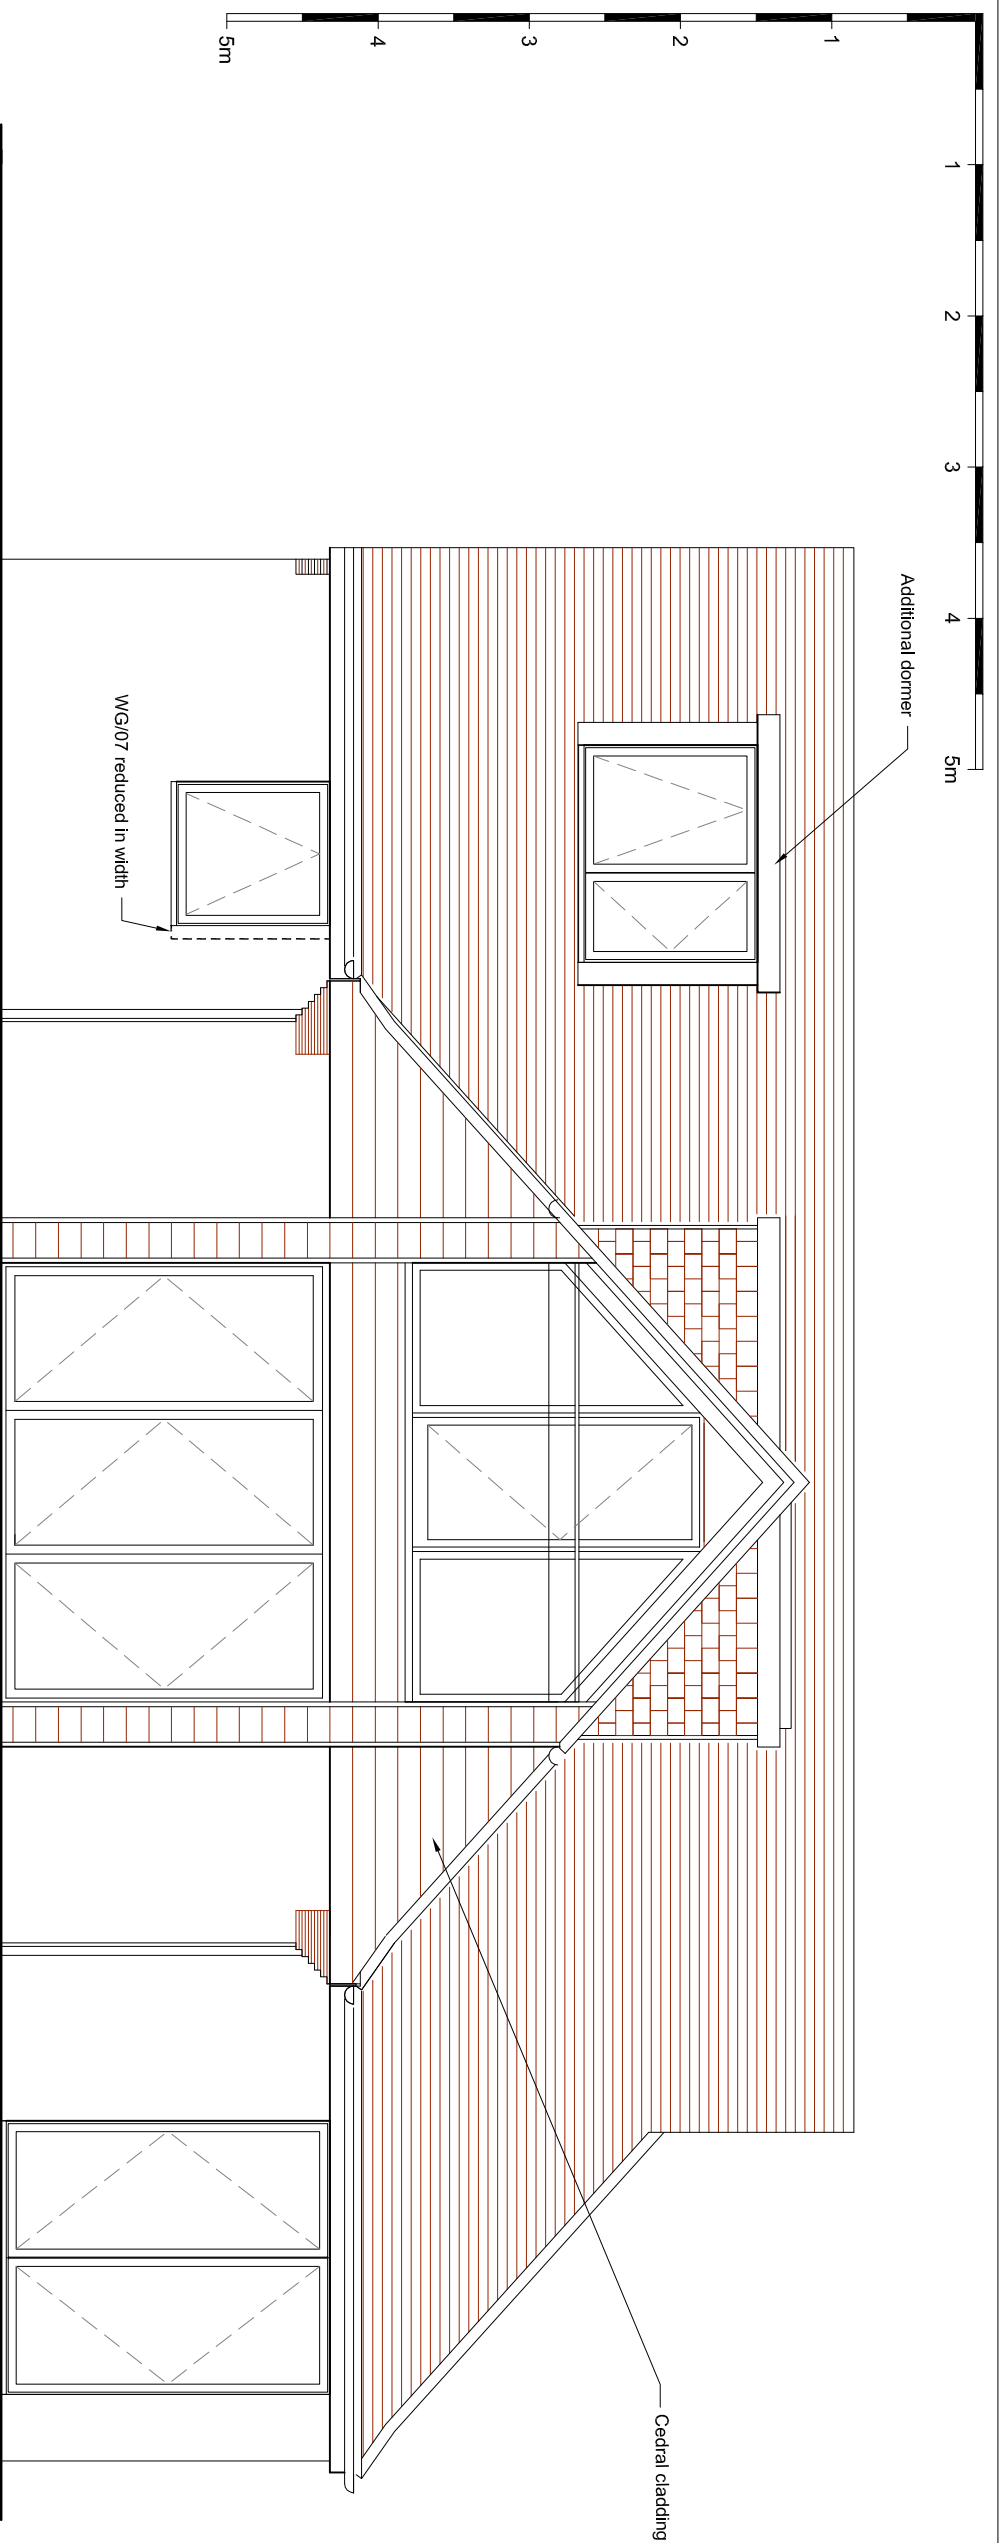

WEST ELEVATION

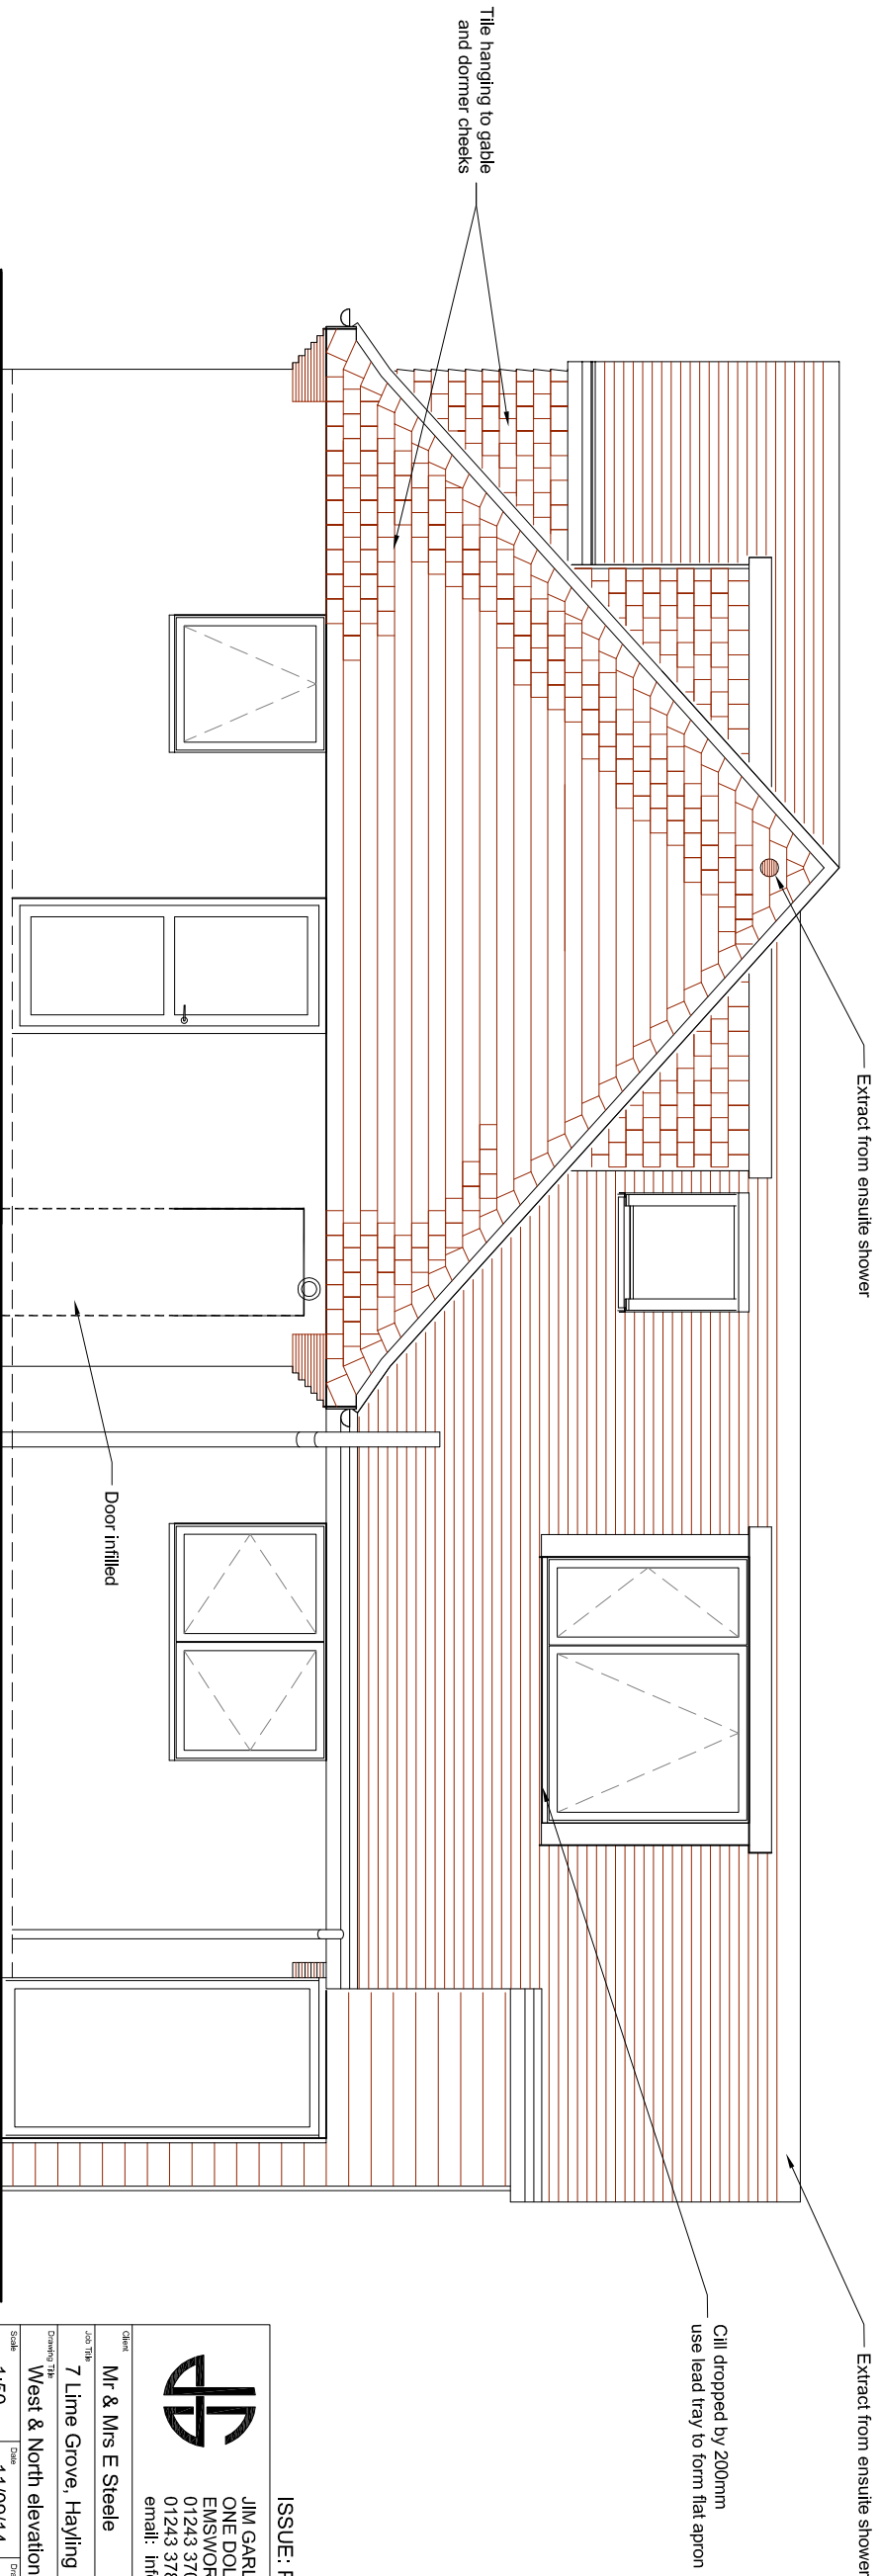

NORTH ELEVATION

ISSUE: PLANNING

JIM GARLAND ARCHITECTS LTD
ONE DOLPHIN QUAY
EMSWORTH PO10 7BU
01243 370502
01243 378127
email: info@garland.org.uk

Mr & Mrs E Steele

7 Lime Grove, Hayling Island PO11 0HS

West & North elevations - proposed

1:50 11/09/14 JAG JAG

1305/1201 P4 A3