


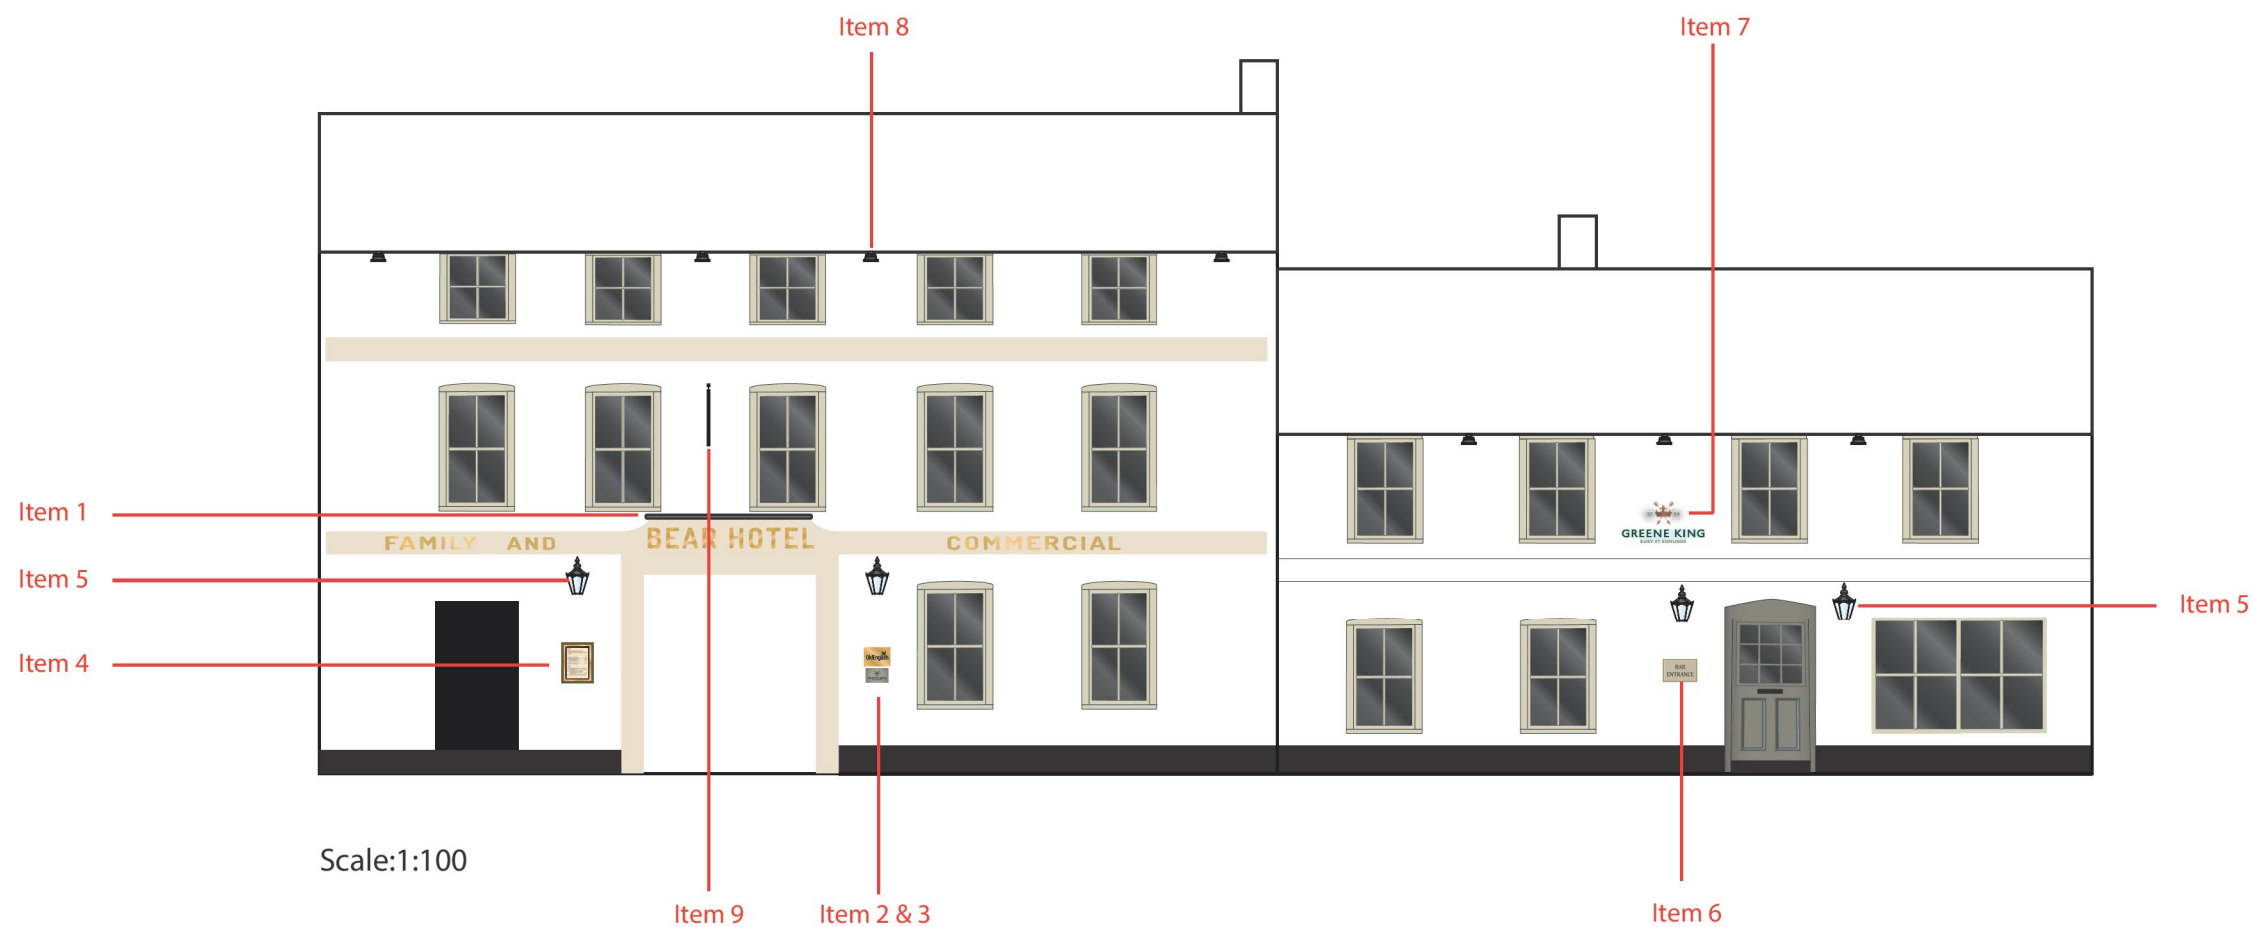

MORGAN
Signs & Design

Unit A4, Walsall Enterprise Park,
Regal Drive, Walsall, WS2 9HQ

T: 01922 635 726 F: 01922 659 940
www.morgansignsanddesign.co.uk

Client: Greene King - OEI

Bear Hotel

15 East Street, Havant, PO19 1AA

Date: 26.09.14

Sheet: 1 of 4

Drawn by: CM

Typefaces:

Nueva

Decorating Schedule:

NB - Please refer to manufacturer paint swatches
for true colour representation



Dimmity 2008



Old White 4

This drawing must not be scaled,
the details on this drawing are
confidential and must not be
copied or disclosed without
written permission.

Copyright ©2014 Morgan Signs
and Design Ltd.