


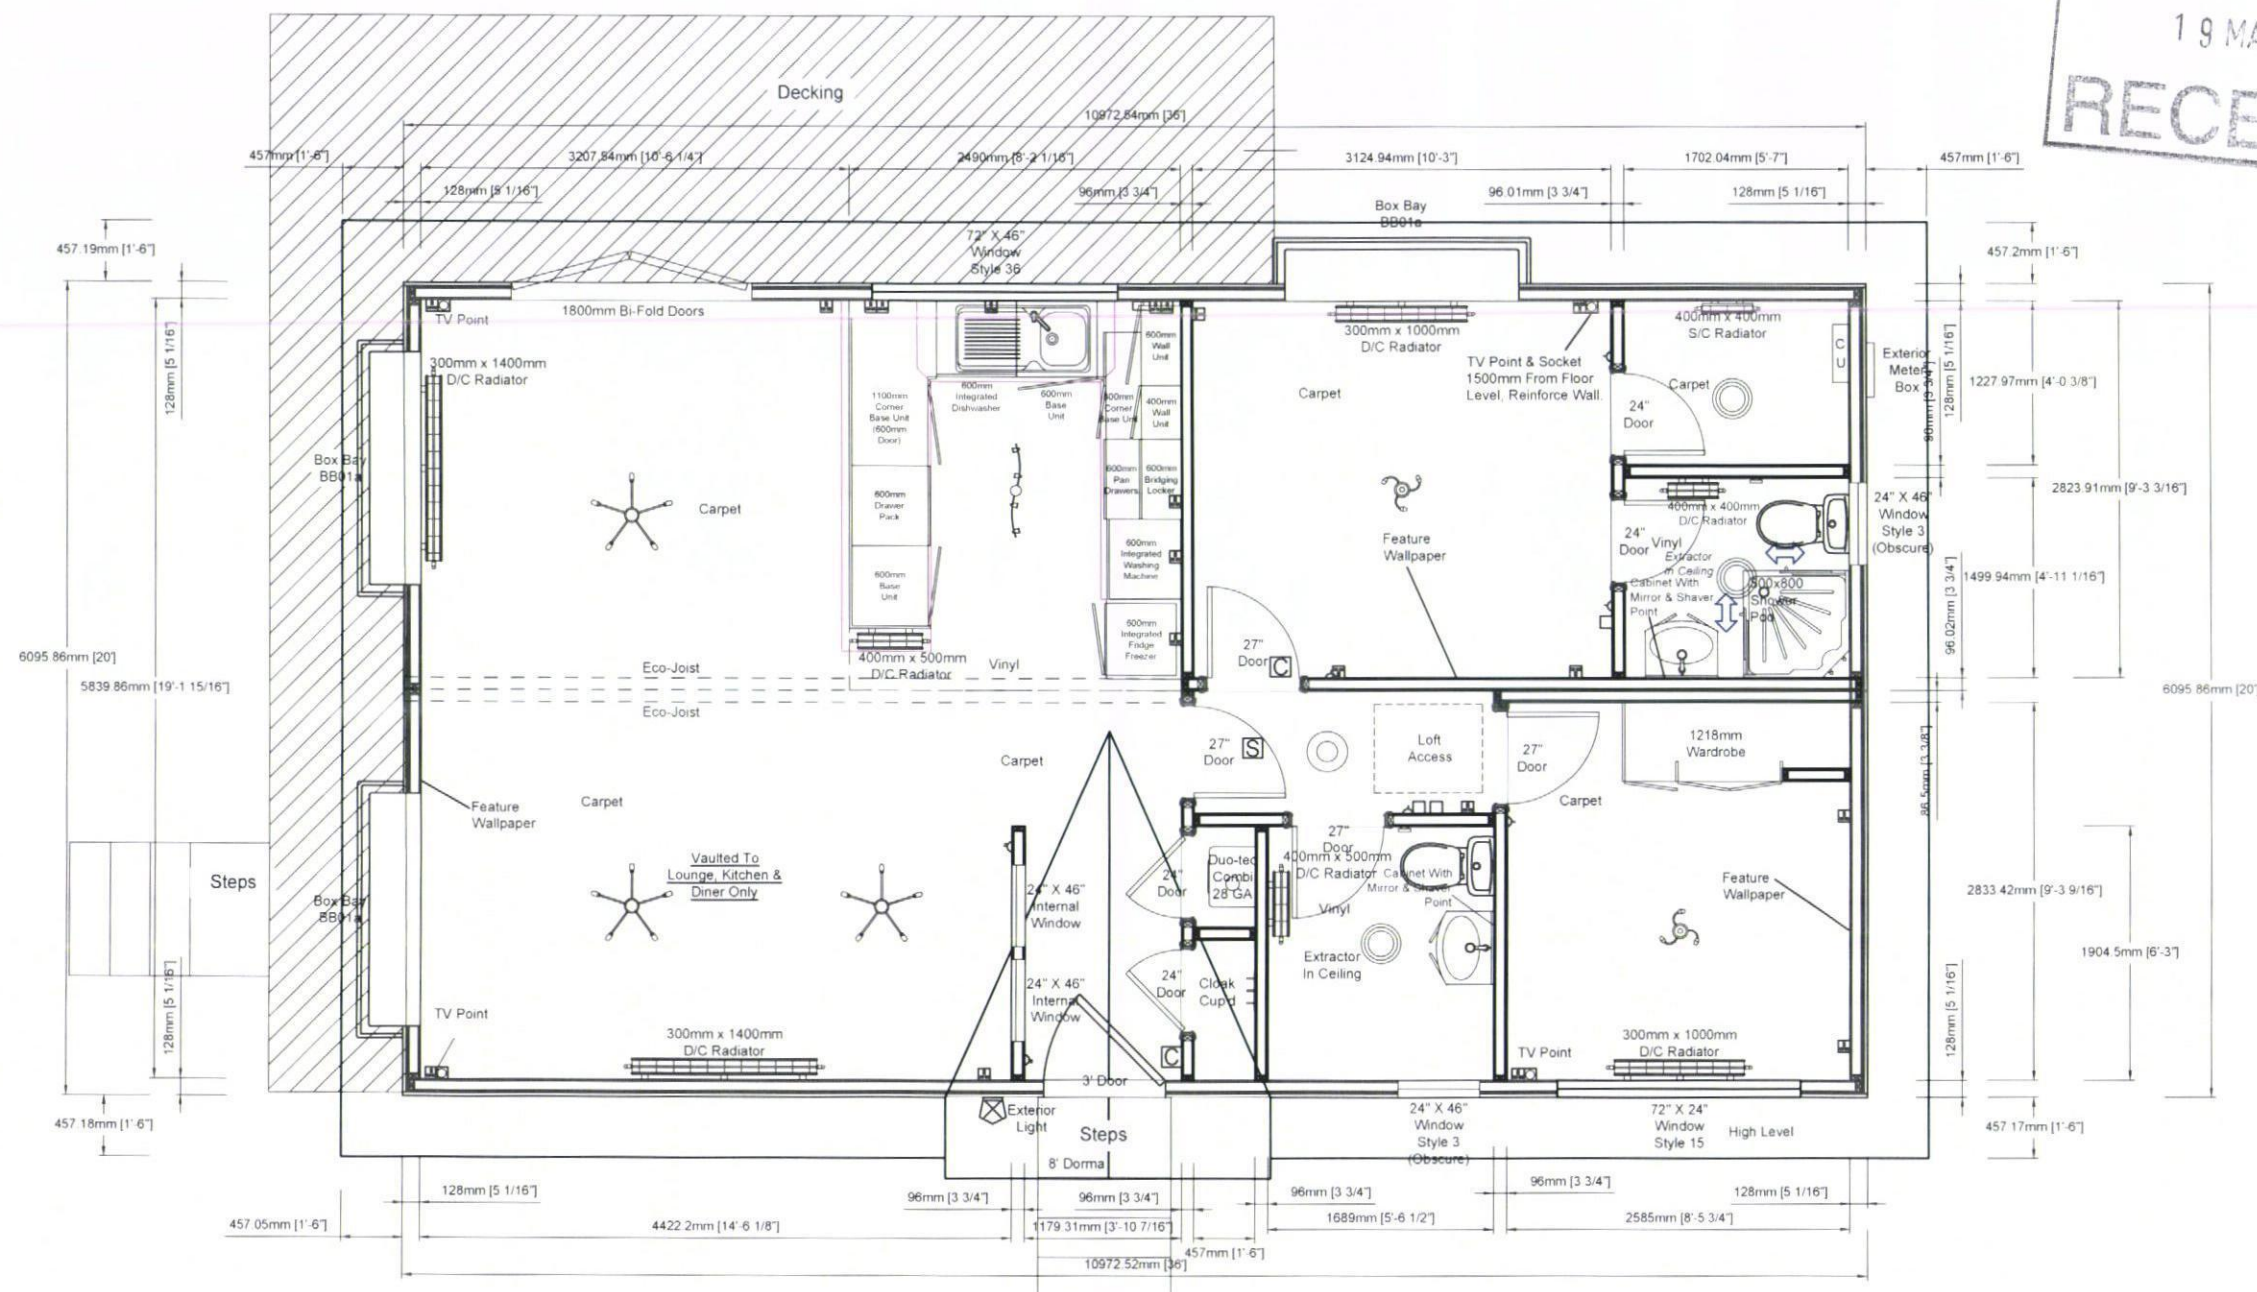

Home To Be No Higher Than 4m High.



Shipton Way, Express Business Park, Rushden, Northants NN10 6GL
Tel: 0845 0702345 / 01933 354000 Fax: 01933 354047 / 01933 354049
Email: sales@prestigeparkandleisurehomes.com
Visit our website: www.prestigeparkandleisurehomes.com

Buckland 36' x 20' (10.97m x 6.09m)
2 Bed, X-Lounge, Ensuite, W/IW
Mr & Mrs Wrath - Own Land

Customers Signature;

Date;

Date: 09/12/2014

Scale: 1:50 @ A3

Drawn: Gaz Smith

Code:

Dwg No: 14698

Serial No:

This home is NOT designed in accordance with BS3632

Legend

	Light Switch		Exterior Tap
	Pull Card Switch		TV Point
	Batten Holder		Phone Point
	Globe Light		HDMI Point
	Exterior Light		Thermostat
	Downlight		CO ₂ Alarm
	Single Socket		Smoke Alarm
	Double Socket		Radiator
	Spur Socket		Consumer Unit
	Switching Plate		Exterior Meter Box

Rev	Date	By	Description
A	09/12/14	GS	Decking Mirrored & TV Point Added-Bed 2
B	07/01/15	DC	Drawing & Elevations Scaled 1:50 @ A3
C	09/03/15	DC	Furniture Deleted From Home.

This plan is a guide and should be used for illustrative purposes only

Notes: