
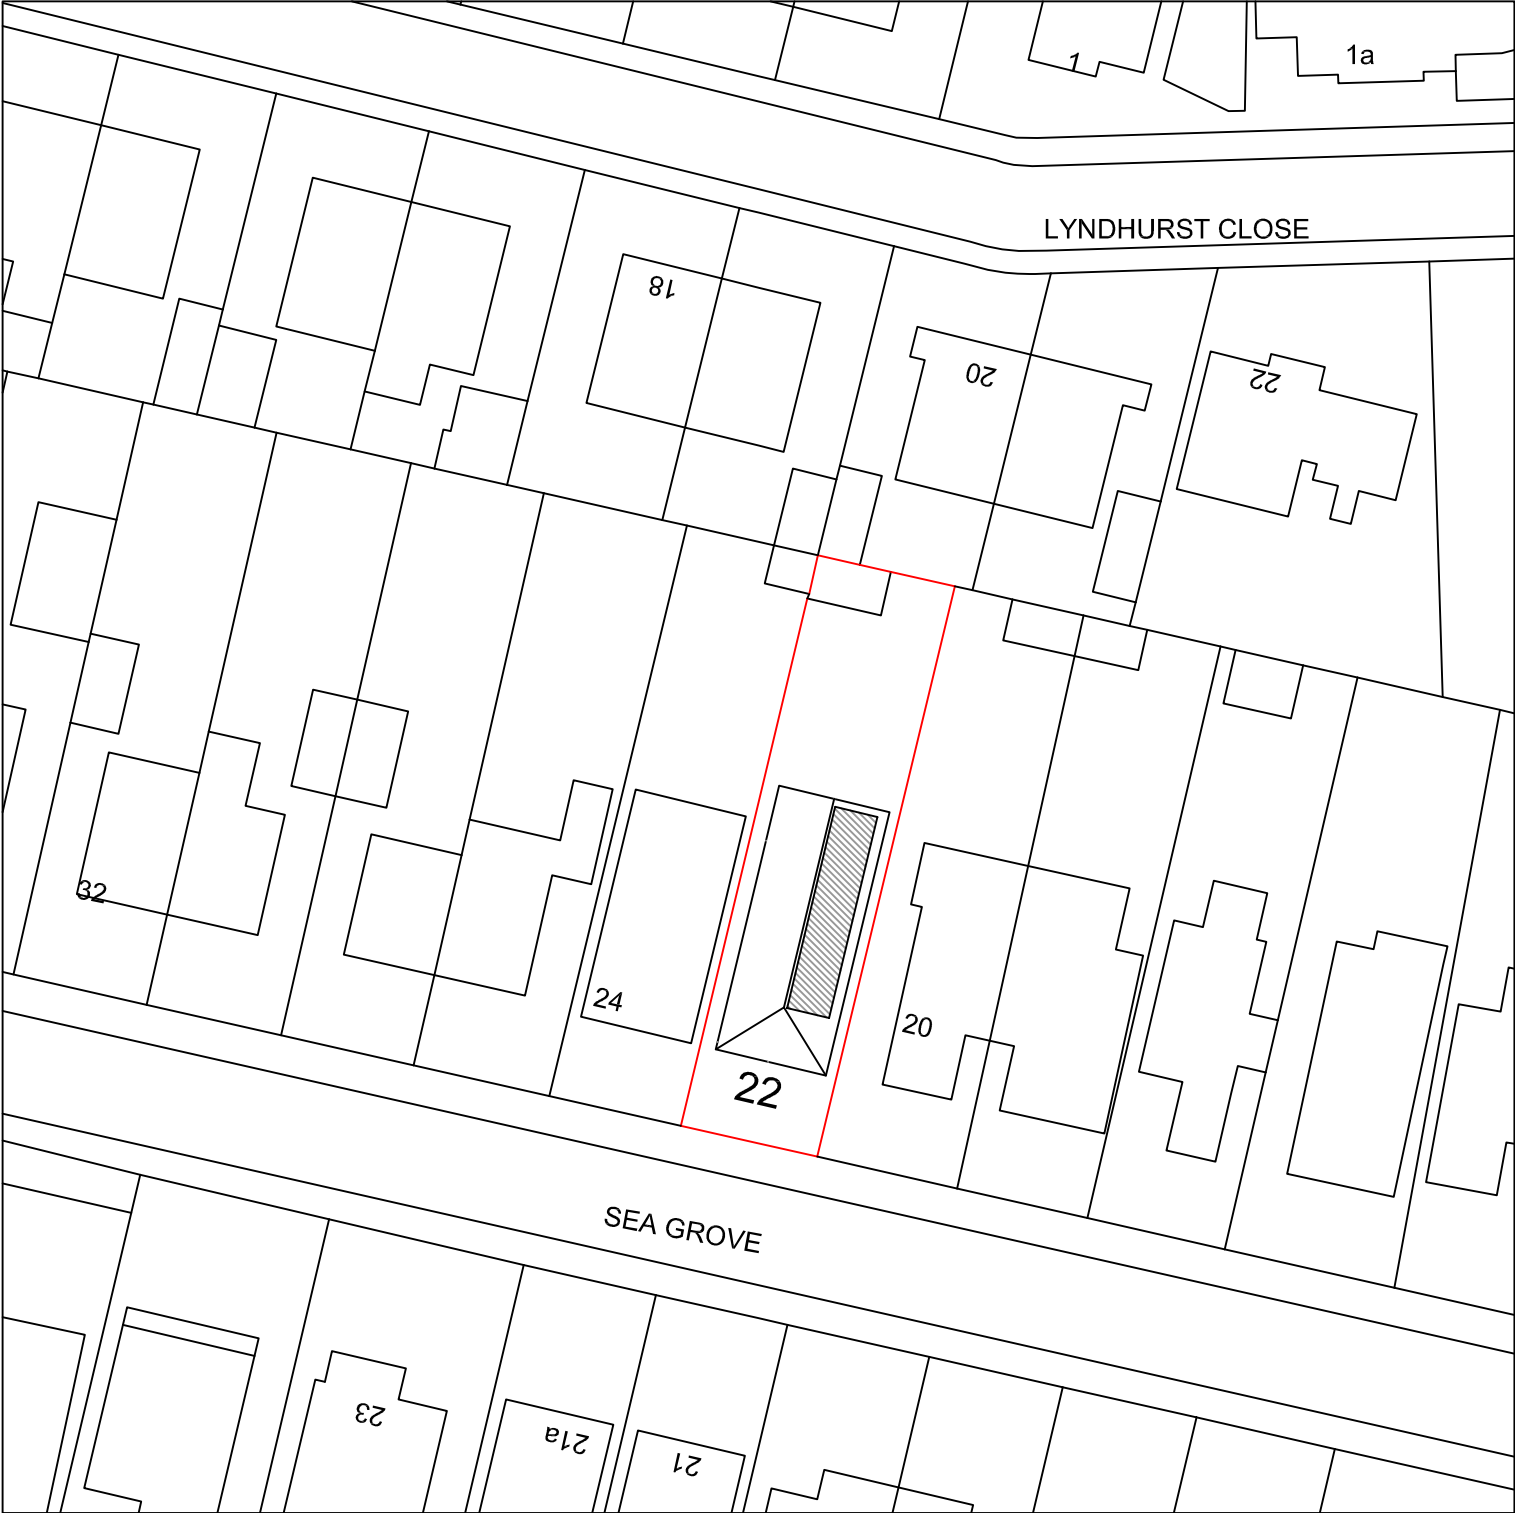
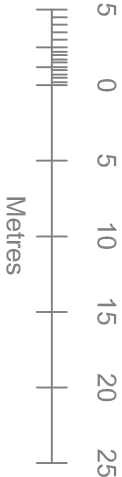


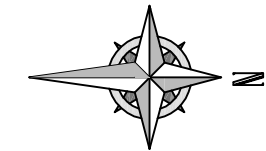

Your Home Plans Ltd
Drop Anchor, Drift Lane,
Bosham, West Sussex, PO18 8PP
Tel: 01243 572414
june@yourhomeplans.co.uk

**22 SEA GROVE
HAYLING ISLAND
HAMPSHIRE
PO11 9EU**

Block Plan

Project Number:	22SEA-14
Date:	15TH AUGUST 2014
Drawn By:	Your Home Plans Ltd
Checked By:	JEG

Drawing No:
01

Scale: 1:500 A3