



Notes
-Front paving slabs, 450mm x 450mm grey paving slabs (900 wide) laid butt jointed all in accordance with working drawing. Provision of level access to front door, where there is not sufficient level access this is to be provided at rear entrance.
-Personnel rear access path, 450mm x 450mm grey paving slabs (900 wide) laid butt jointed from front of driveway to back door at rear side of property.
-Patios, 450mm x 450mm grey paving slabs laid butt jointed to width of patio/french casement doors, as detailed in the site specification.
-Landscaping, Front garden laid to turf with planting in accordance with general landscaping plan showing margin left to perimeter of unit where abutting turf. Rear garden to be topsoil to rhc minimum requirement, graded and levelled. Refer to Landscapers drawings for planting specification.
-Screen walls, 215mm thick facing bricks, as per external finishes schedule. All walls to be 1800mm high from ground level unless otherwise stated, constructed in accordance with latest working drawing.
-Screen fencing, 1800mm high close board fencing as detailed on external works drawing.
-Privacy screens, 1800mm larch lap fencing extended 1800mm beyond rear of dwelling, remainder to be 1200mm larch lap fencing as detailed on the External Works drawing.
-Site boundary, Fencing 1800mm closeboard fencing as detailed on external works drawing.

Schedule of Accommodation
David Wilson Private

Type	Name	Beds	Area	No.
H536	Moorecroft	5 Bed House	2236 SqFt	1
H500	Emerson	5 Bed House	1797 SqFt	4
H469	-	4 Bed House	1536 SqFt	5
H436	Layton	4 Bed House	1991 SqFt	2
T447	Milwood	4 Bed House	1236 SqFt	10
P341	Hudley	3 Bed House	1001 SqFt	2
P315	Oakfield	3 Bed House	950 SqFt	2
26				

Barratt Private

Type	Name	Beds	Area	No.
TH	Thornbury	5 Bed House	1205 SqFt	3
LIN	Lincoln	4 Bed House	1224 SqFt	2
FAR	Faringdon	3 Bed House	1112 SqFt	5
YO	York	3 Bed House	938 SqFt	1
MOR	Morpeth	3 Bed House	956 SqFt	3
BAR	Barwick	3 Bed House	836 SqFt	7
TIV	Thwinton	2 Bed House	736 SqFt	7
39				

Affordable

Type	Name	Beds	Area	No.
2	15 / 21	2 Bed House	828 SqFt	17
3	16 / 22	3 Bed House	911 SqFt	14
4	18 / 24	4 Bed House	1088 SqFt	4
35				
TOTAL				
100				

- KEY**
- SW 1.8m HIGH SCREEN WALL TO MATCH ADJACENT PROPERTY.
 - 1.8m HIGH LARCH LAP FENCE.
 - 1.8m HIGH CLOSE BOARD FENCE.
 - 1.0m HIGH HOOP TOP RAILING PAINTED BLACK.
 - 1.2m HIGH CLOSE BOARD FENCE WITH 600mm TRELLIS.
 - 0.8m WIDE GATE TO MATCH FENCE STYLE & OPEN INTO GARDEN.
 - PATH & LEVEL THRESHOLD IN CONCRETE SLABS.
 - INDICATIVE TURF TO FRONT GARDENS REFER TO LANDSCAPE DRAWINGS FOR PLANTING LOCATION & SPECIFICATION.
 - BLOCK PAVED SURFACE, (COLOUR VARIANTS APPLY)
 - PATIO TO REAR GARDEN
 - PARKING SPACE (UNCOVERED)
 - PARKING SPACE (GARAGED)
 - FRONT/REAR/PERSONNEL DOOR
 - PATIO DOORS
 - GARAGE DOOR
 - EXISTING TREES TO REMAIN
 - G E GAS / ELECTRIC METER BOX POSITIONS
 - ROTARY CLOTHES DRYER, 8M MIN. LENGTH OF DRYING LINE
 - WATER BUTT (POSITION SHOWN IS INDICATIVE) 3000L 1400mm
 - 20H & 30H - 2.00x1.50m TIMBER SHED / CYCLE STORAGE
 - 1.5m TURNING TO BIN AREA
 - BIN COLLECTION POINT IN BUFF RIVEN SLABS
 - ROOM ORIENTATION (to lowest floor)
 - D DINING ROOM
 - K KITCHEN
 - KD KITCHEN / DINING ROOM
 - KB KITCHEN / BREAKFAST ROOM
 - L LOUNGE
 - LD LOUNGE/DINING ROOM
 - F FAMILY ROOM
 - ST STUDY
 - U UTILITY ROOM

REFER TO ENGINEERING DRAWINGS FOR HIGHWAY DESIGN & APPROVED SURFACE TREATMENT

REFER TO LANDSCAPE LAYOUT FOR PLANTING DESIGN

MATERIALS TO BE CONFIRMED

Client
Havant Borough Council
- 8 DEC 2014

Project
Phase 2, Denville, Manor Farm, Havant.

Drawing No.
Externals Layout Sheet 2 of 2

Scale
1:200 @ A0

Date
Aug 2013

Drawn
BAS

Checked
DGP

File
P974-Planning


Drawing Status
Planning

Drawn By
P974/EXT/02

Rev.
J

Planning

© 2013 Havant Borough Council. All Rights Reserved. This drawing is the property of Havant Borough Council. It is not to be used for any other purpose without the written permission of Havant Borough Council.

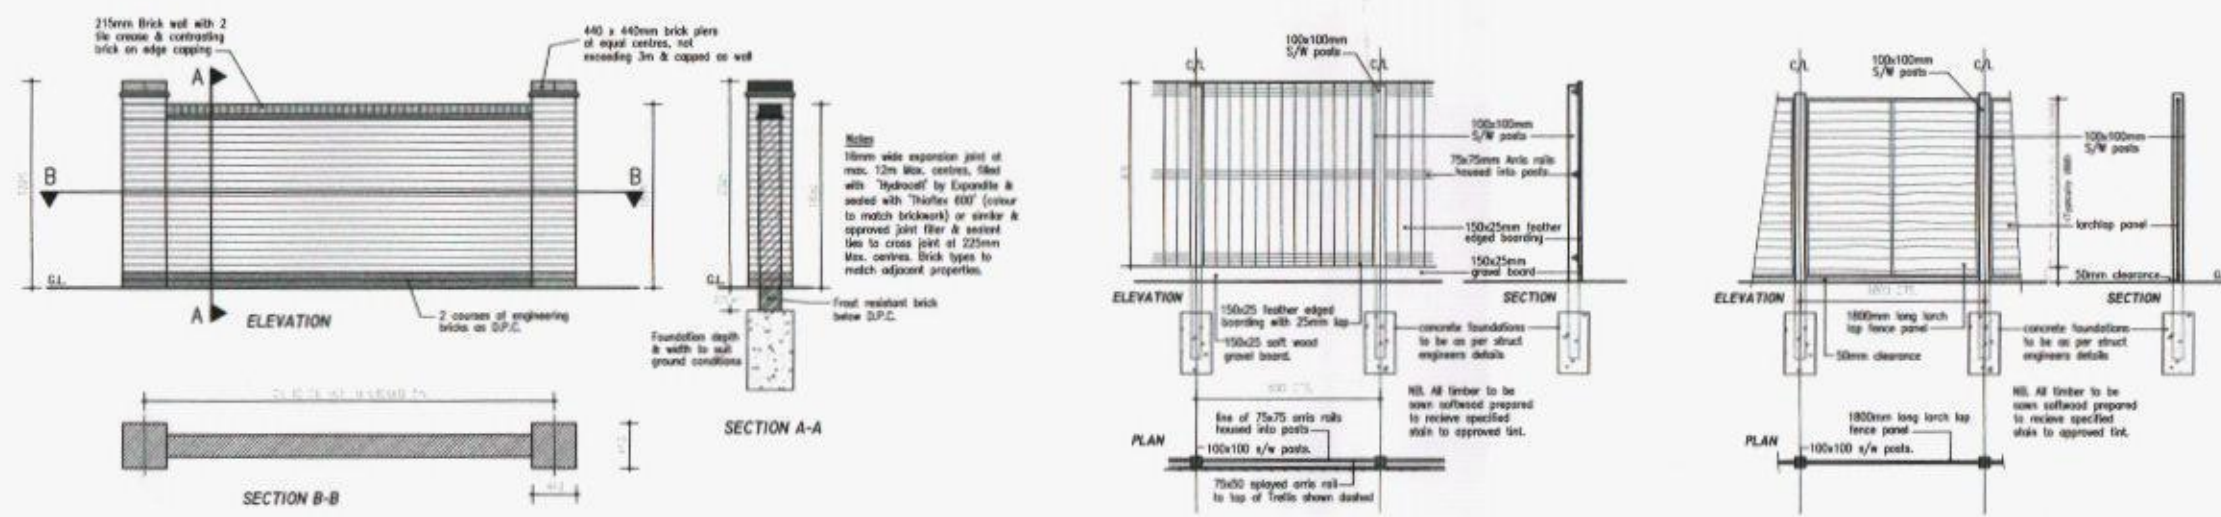

Screen wall detail 1:50 Close board fence detail 1:50 Larch lap fence detail 1:50