


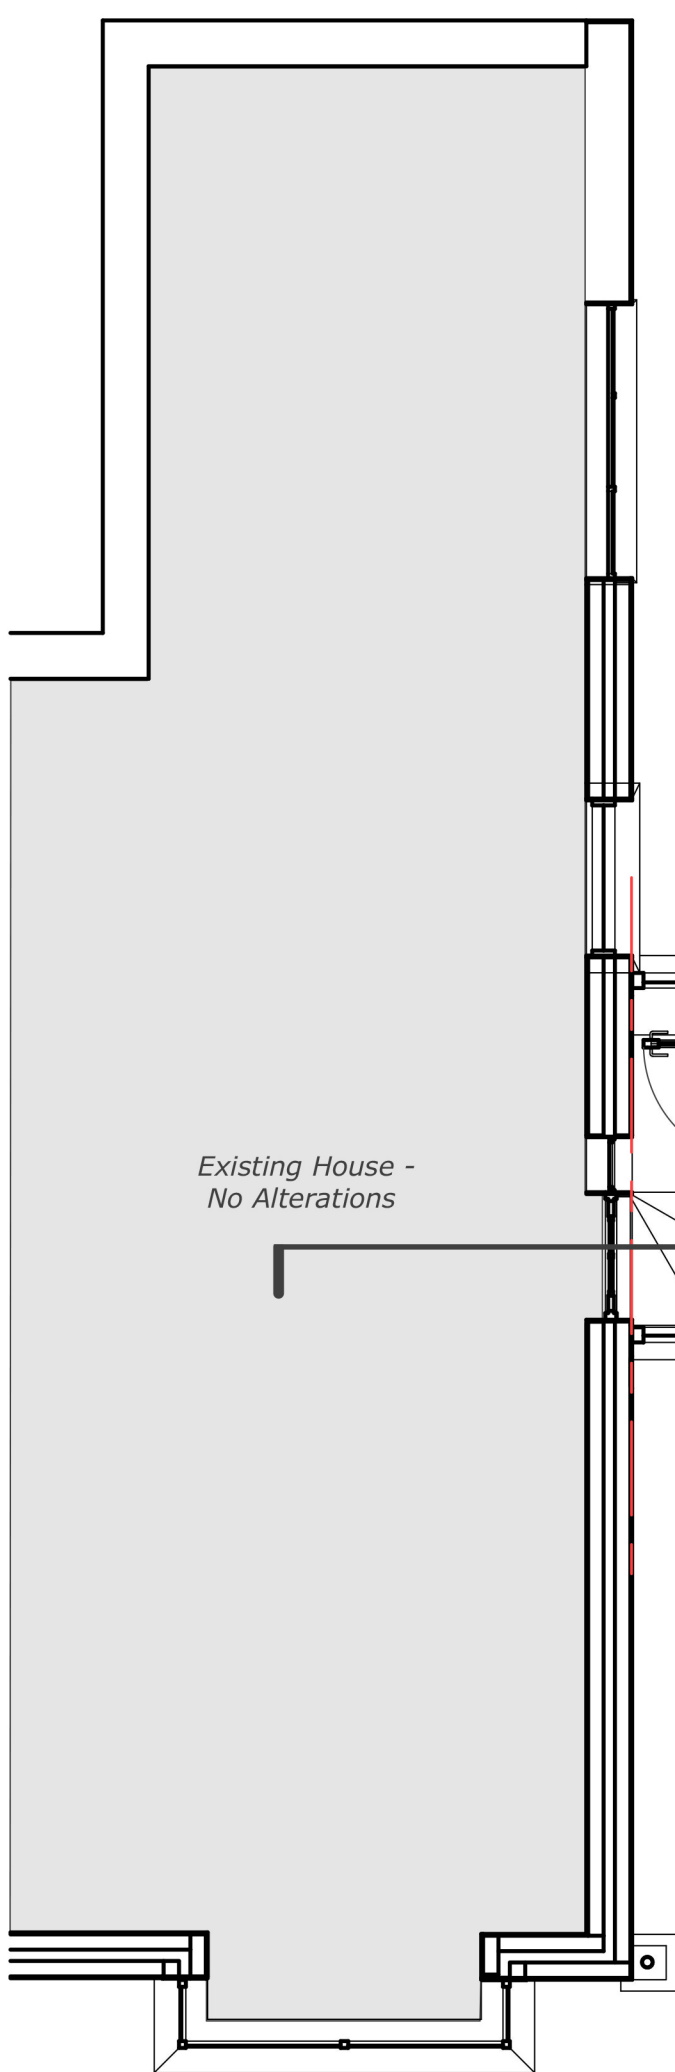


Bench with storage under

Existing House -
No Alterations

Section AA

Proposed Porch

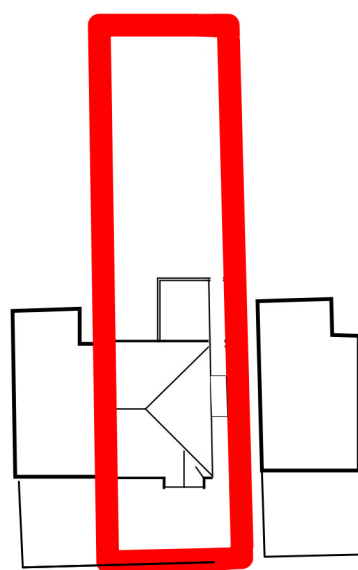

Victoria Avenue

Proposed Site Plan
1:500



North

Proposed Floor Plan
1:50

