


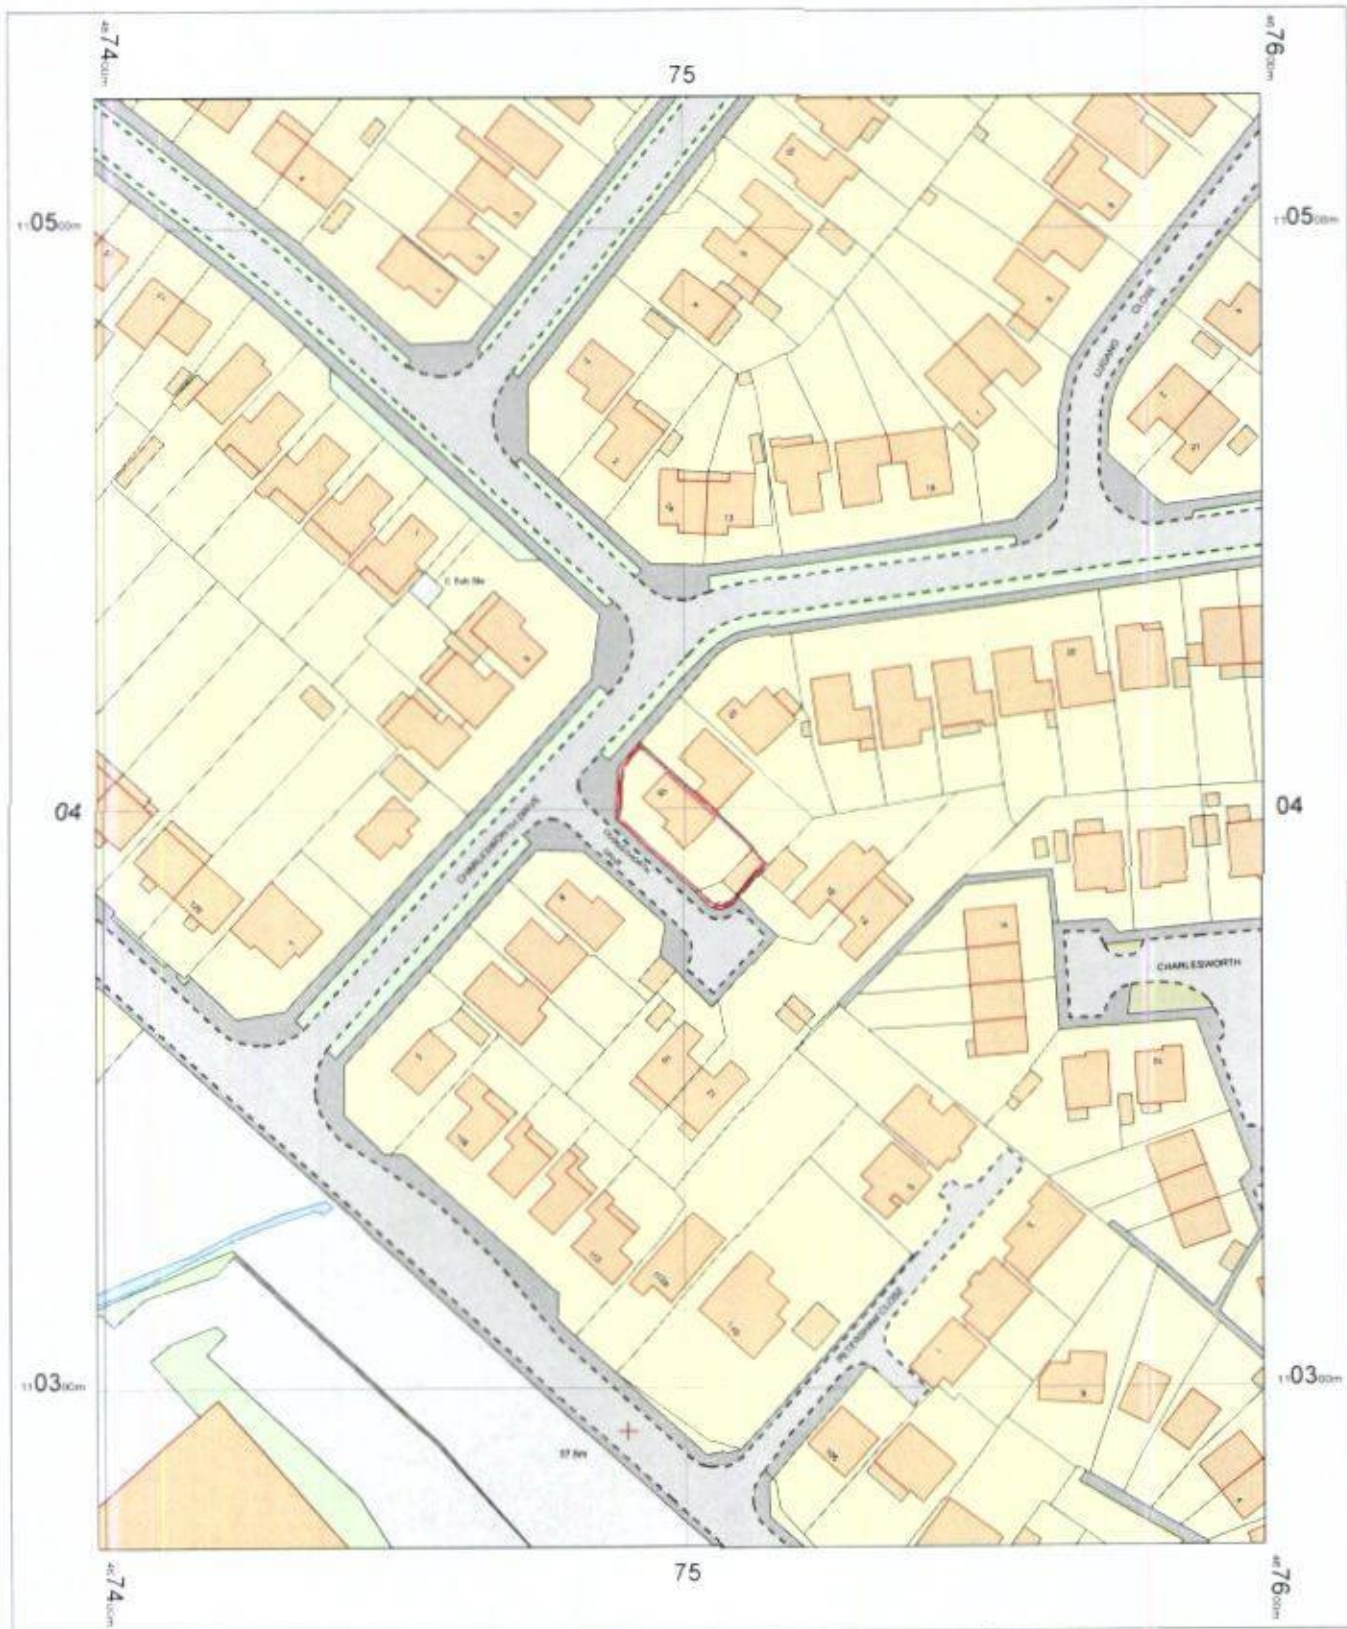

0 5 10 15 20 25 30 35 40 45 50
m

DM Designs
TO BE USED IN CONJUNCTION WITH
DRG No:
TOLIDAY 03A

HAVANT BOROUGH
COUNCIL
13 FEB 2015
RECEIVED

01 November 2013, ID: M4P-00270269
Dash SW Ltd

1:1250 scale print at A4, Centre: 467499 E, 110398 N

©Crown Copyright. Licence no. 100025026

Mapping
sourced from

Ordnance
Survey

TOLIDAY /SLP