


P:\14-208 - Auger Row, Dukes Meadow, Waterlooville\Tech\Acad\Drawings\000 Series\14-208-001 Proposed Site Access.dwg

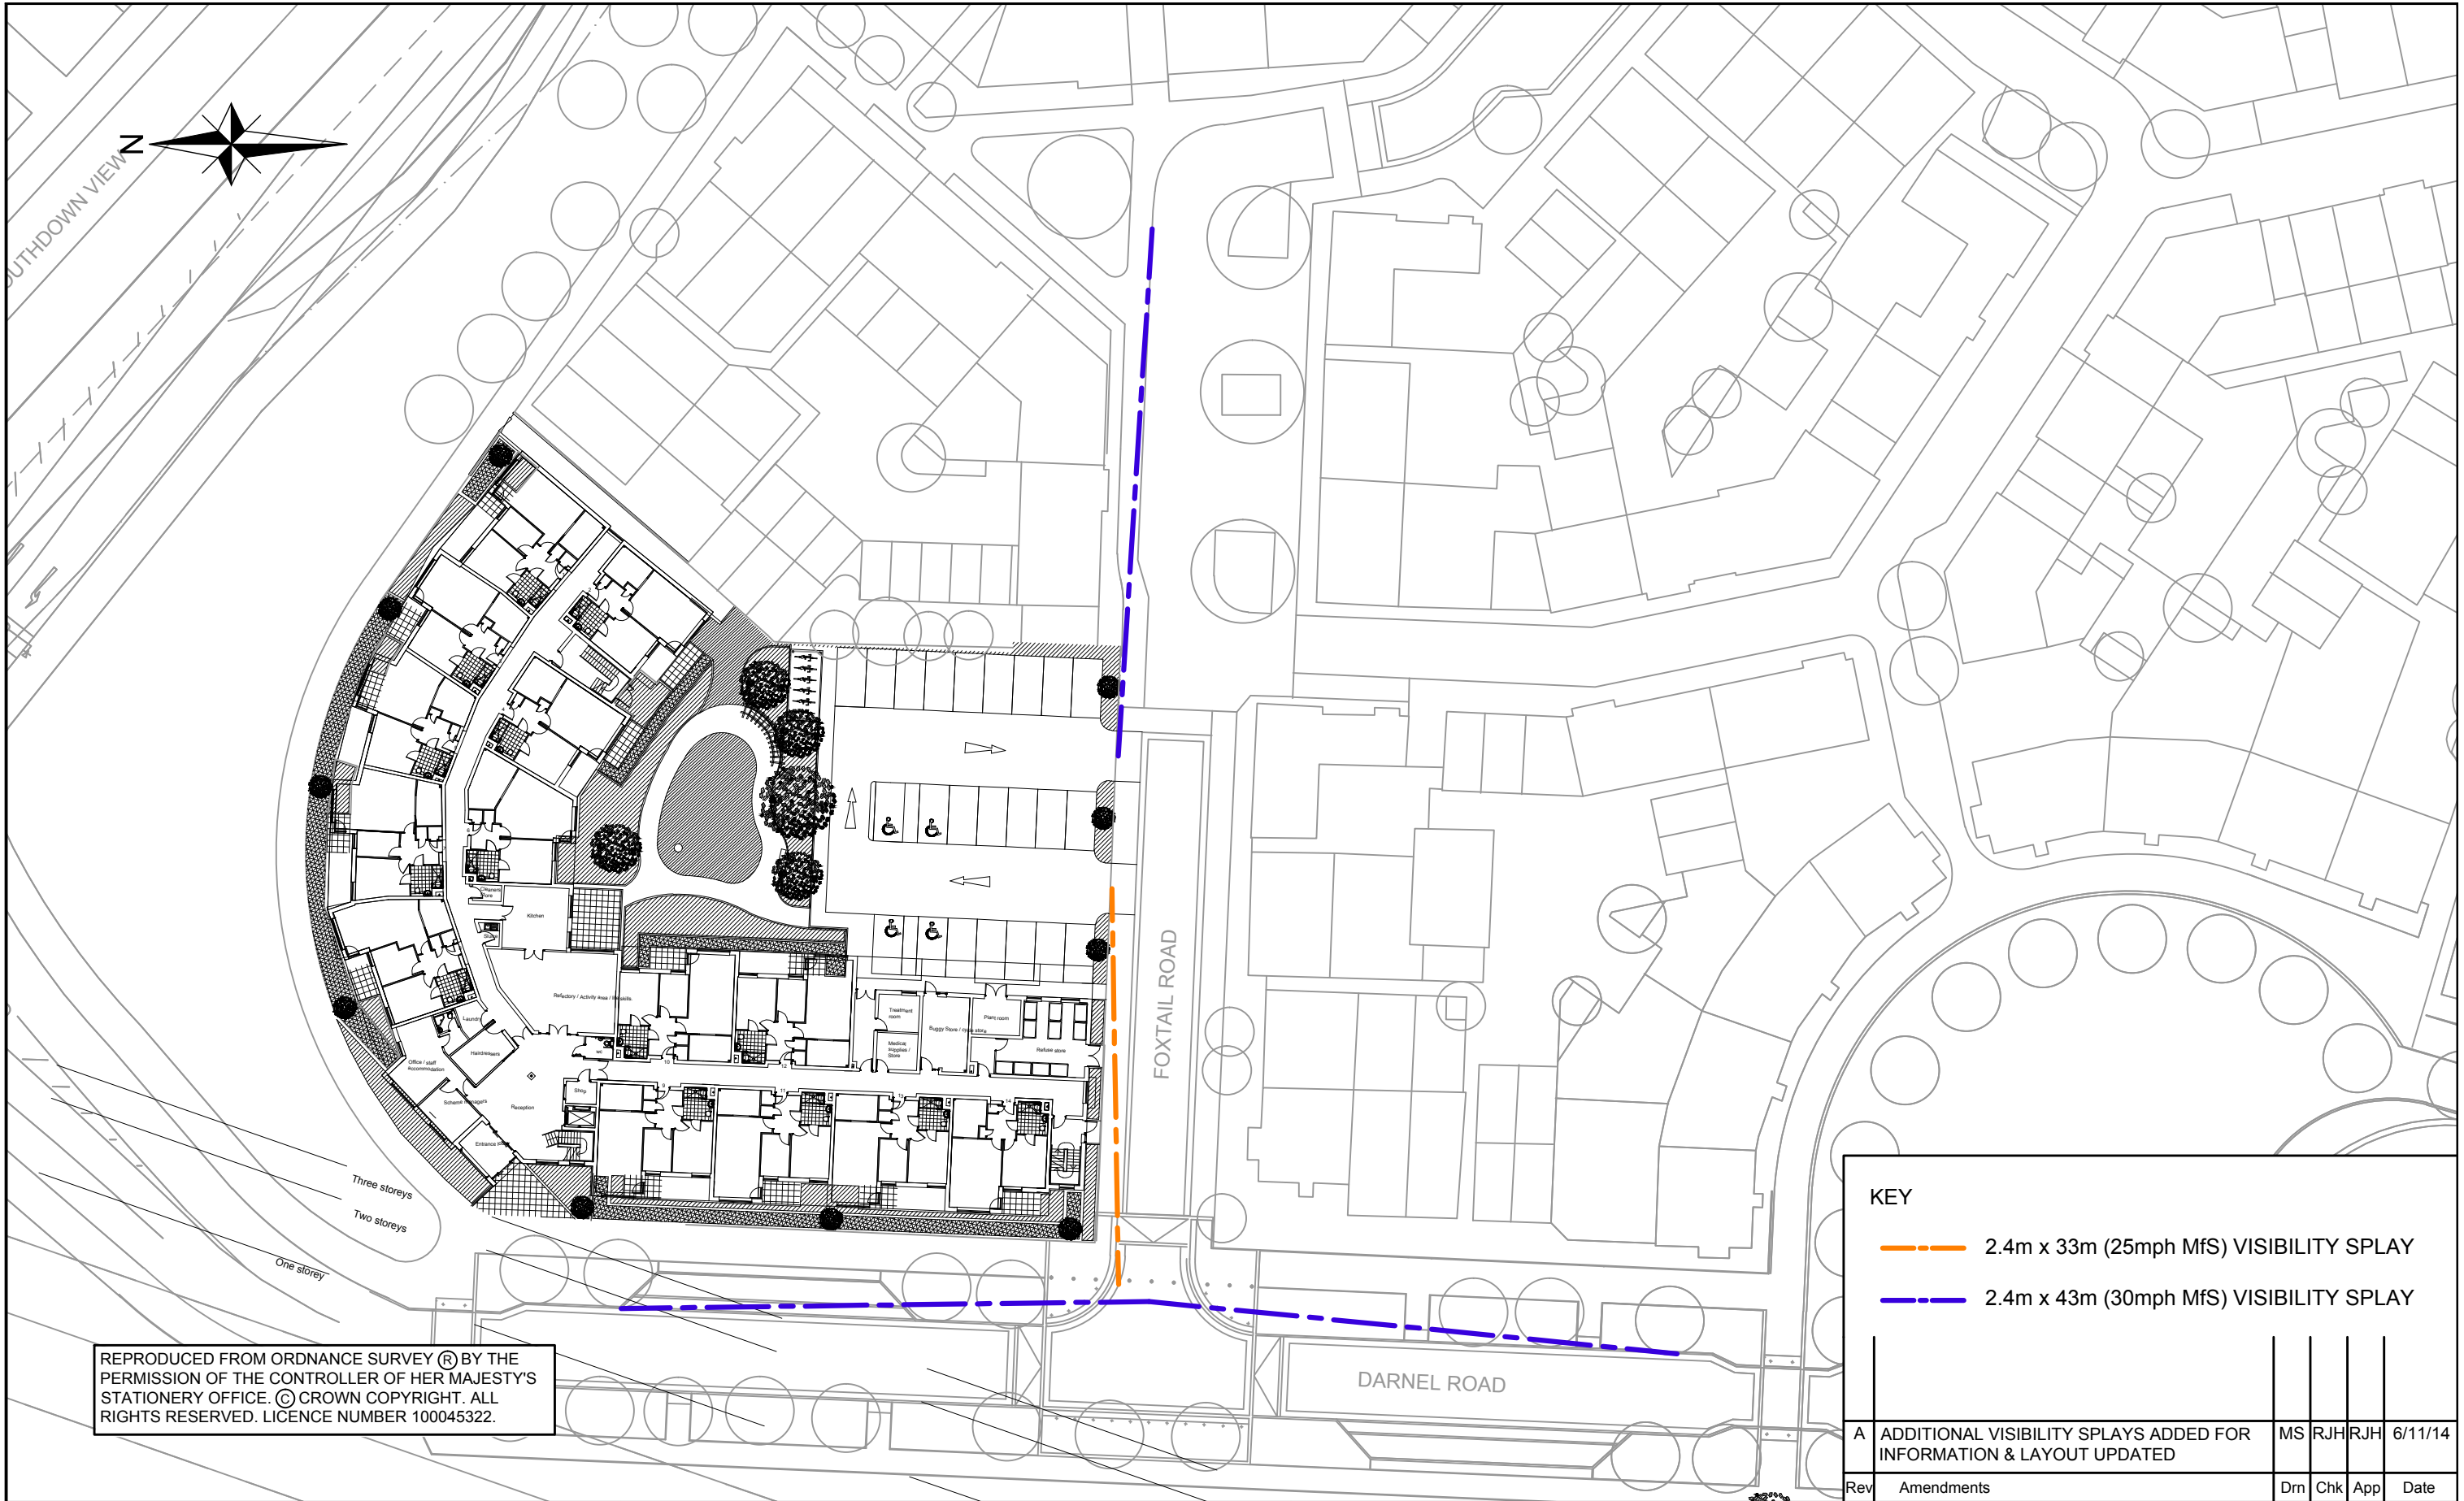

REPRODUCED FROM ORDNANCE SURVEY (®) BY THE PERMISSION OF THE CONTROLLER OF HER MAJESTY'S STATIONERY OFFICE. © CROWN COPYRIGHT. ALL RIGHTS RESERVED. LICENCE NUMBER 100045322.

KEY				
2.4m x 33m (25mph MfS) VISIBILITY SPLAY				
2.4m x 43m (30mph MfS) VISIBILITY SPLAY				
A	ADDITIONAL VISIBILITY SPLAYS ADDED FOR INFORMATION & LAYOUT UPDATED			MS RJH RJH 6/11/14
Rev	Amendments			Drn Chk App Date



Tuscany House
White Hart Lane
Basingstoke
Hampshire RG21 4AF

Telephone: 01256 331144
Fax: 01256 331134
E: enquiries@odysseymarkides.com
W: www.odysseymarkides.com

Job Title	EXTRA CARE, DUKES MEADOW, WATERLOOVILLE
Drawing Title	PROPOSED SITE ACCESS

Client	HIGHWOOD RESIDENTIAL LTD
--------	-----------------------------

Scale	1:500 @A3	Date	AUGUST 14	Designed	MS
Drawn	MS	Checked	ZB	Approved	BM
Job No	14-208	Drawing No	14-208-001	Rev	A