


16 Gorseway
Hayling Island
PO11 0DR

Proposed Plan

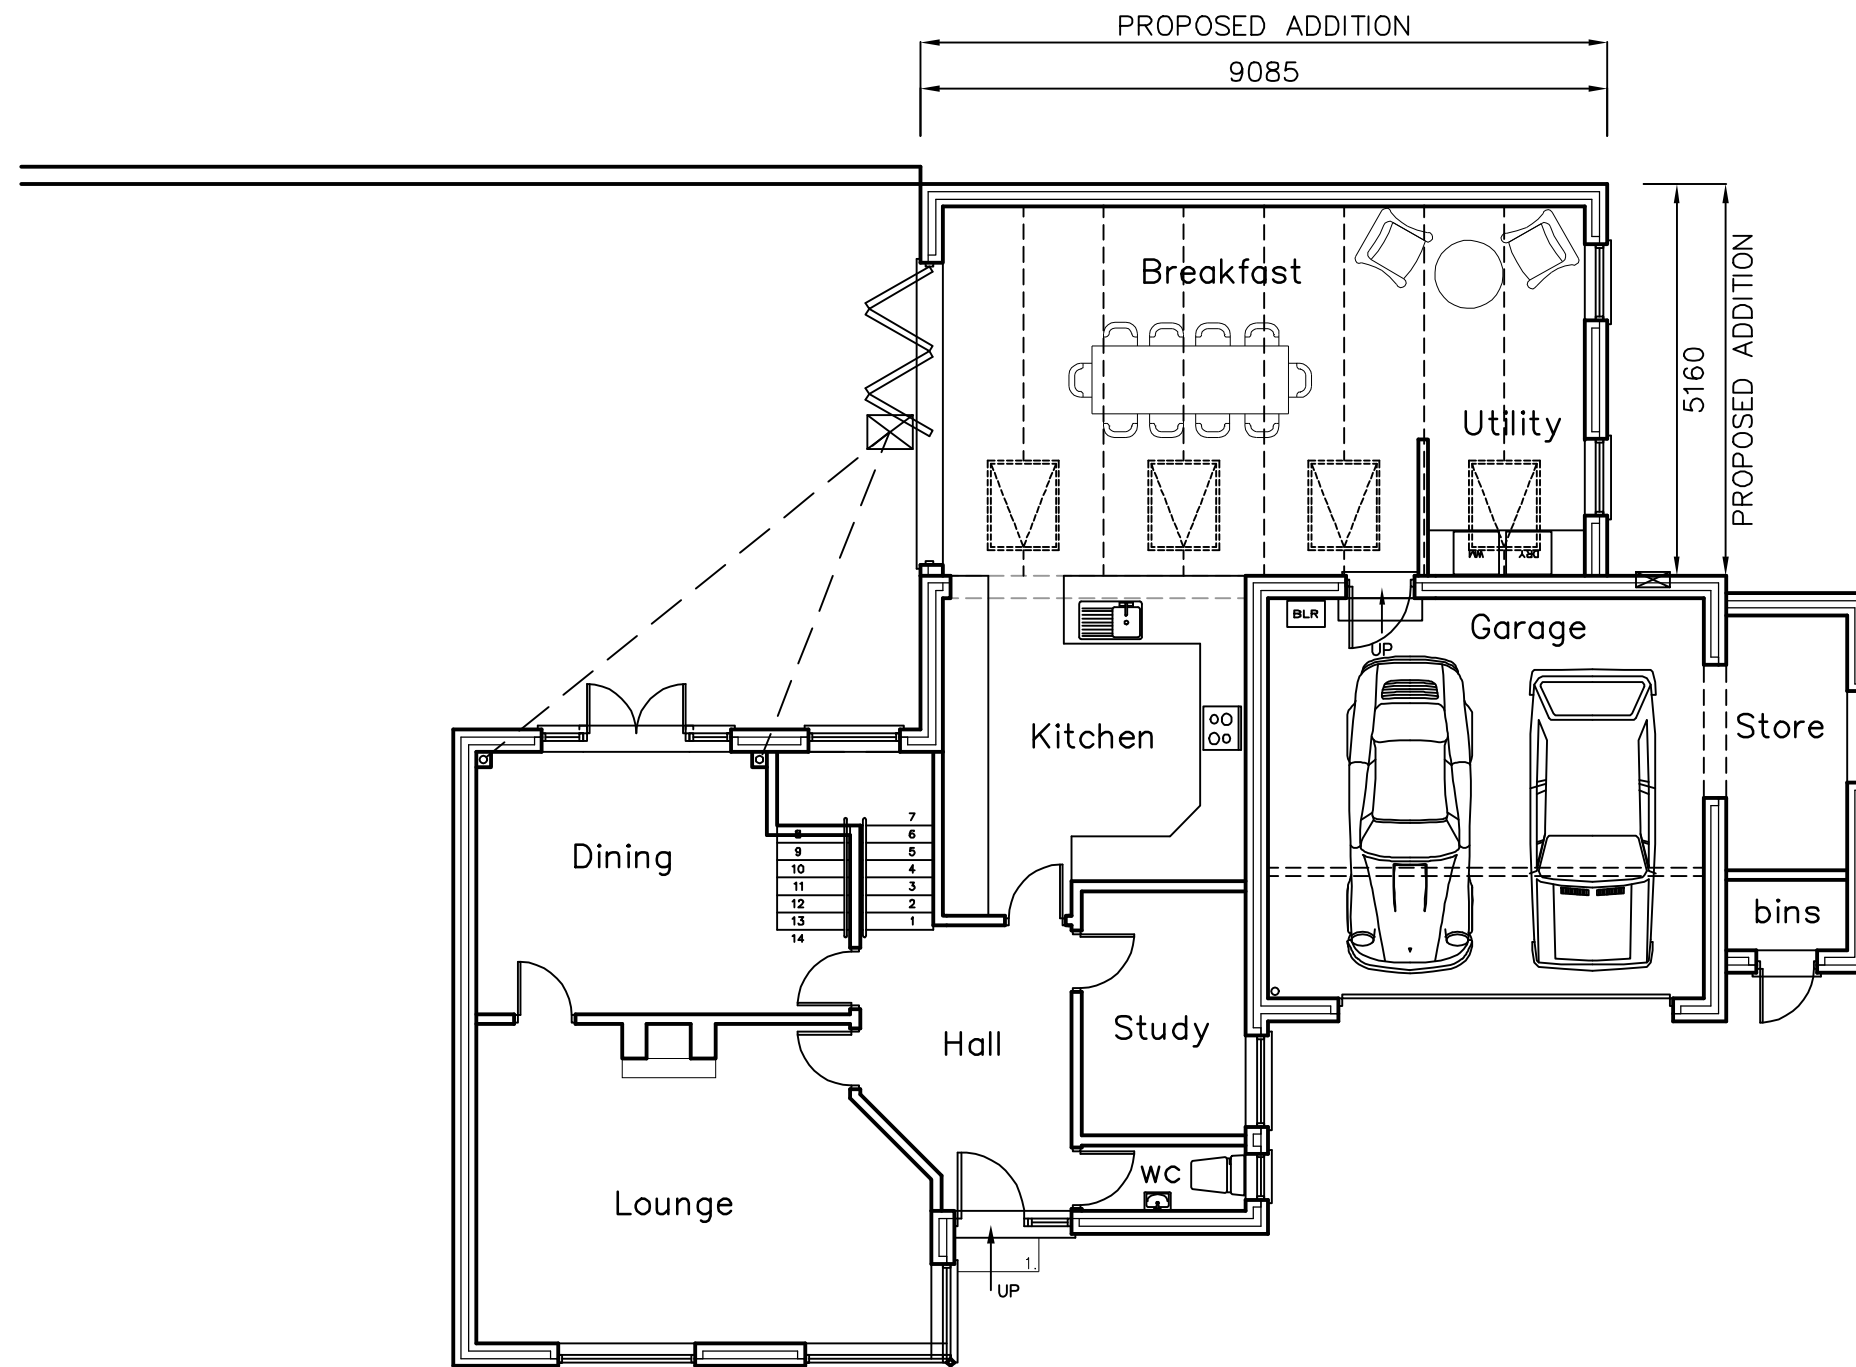

Scale A1 = 1:50, A3 = 1:100
Date 25/06/15
Drawn MHC/JSC/SAR/ELR

Revisions

- A. Layout revisions. 01/07/15
- B. Client revisions 06/07/15
- C.
- D.

1507-301^B

metres

10

20

30

40