


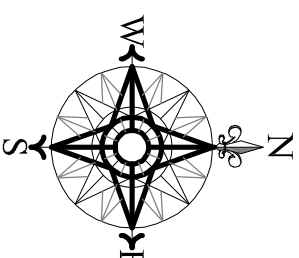

LINEAR SCALE 1:250
A3 @ 1:250

SITE LAYOUT 1:250



Indicative

LEGEND



Chartered Practice

This drawing is the copyright of ADP Architects Ltd. It may not be altered or reproduced in any form, or passed onto Third Parties without the written consent of ADP Architects Ltd.



Existing trees

Existing trees to be removed



Existing hedges/planting

Existing hedges/planting to be removed



Proposed planting
(subject to detailed landscape design)

8.70 Existing Levels



Proposed levels – dpc/finished floor & finished ground levels
(subject to engineers design)



Proposed SW drainage



Existing foul drainage




Proposed foul drainage




Rodding point (RP)

Foul & sw drains where shown are for guidance purposes only & may vary due to site conditions, SWA & building control approval, etc.

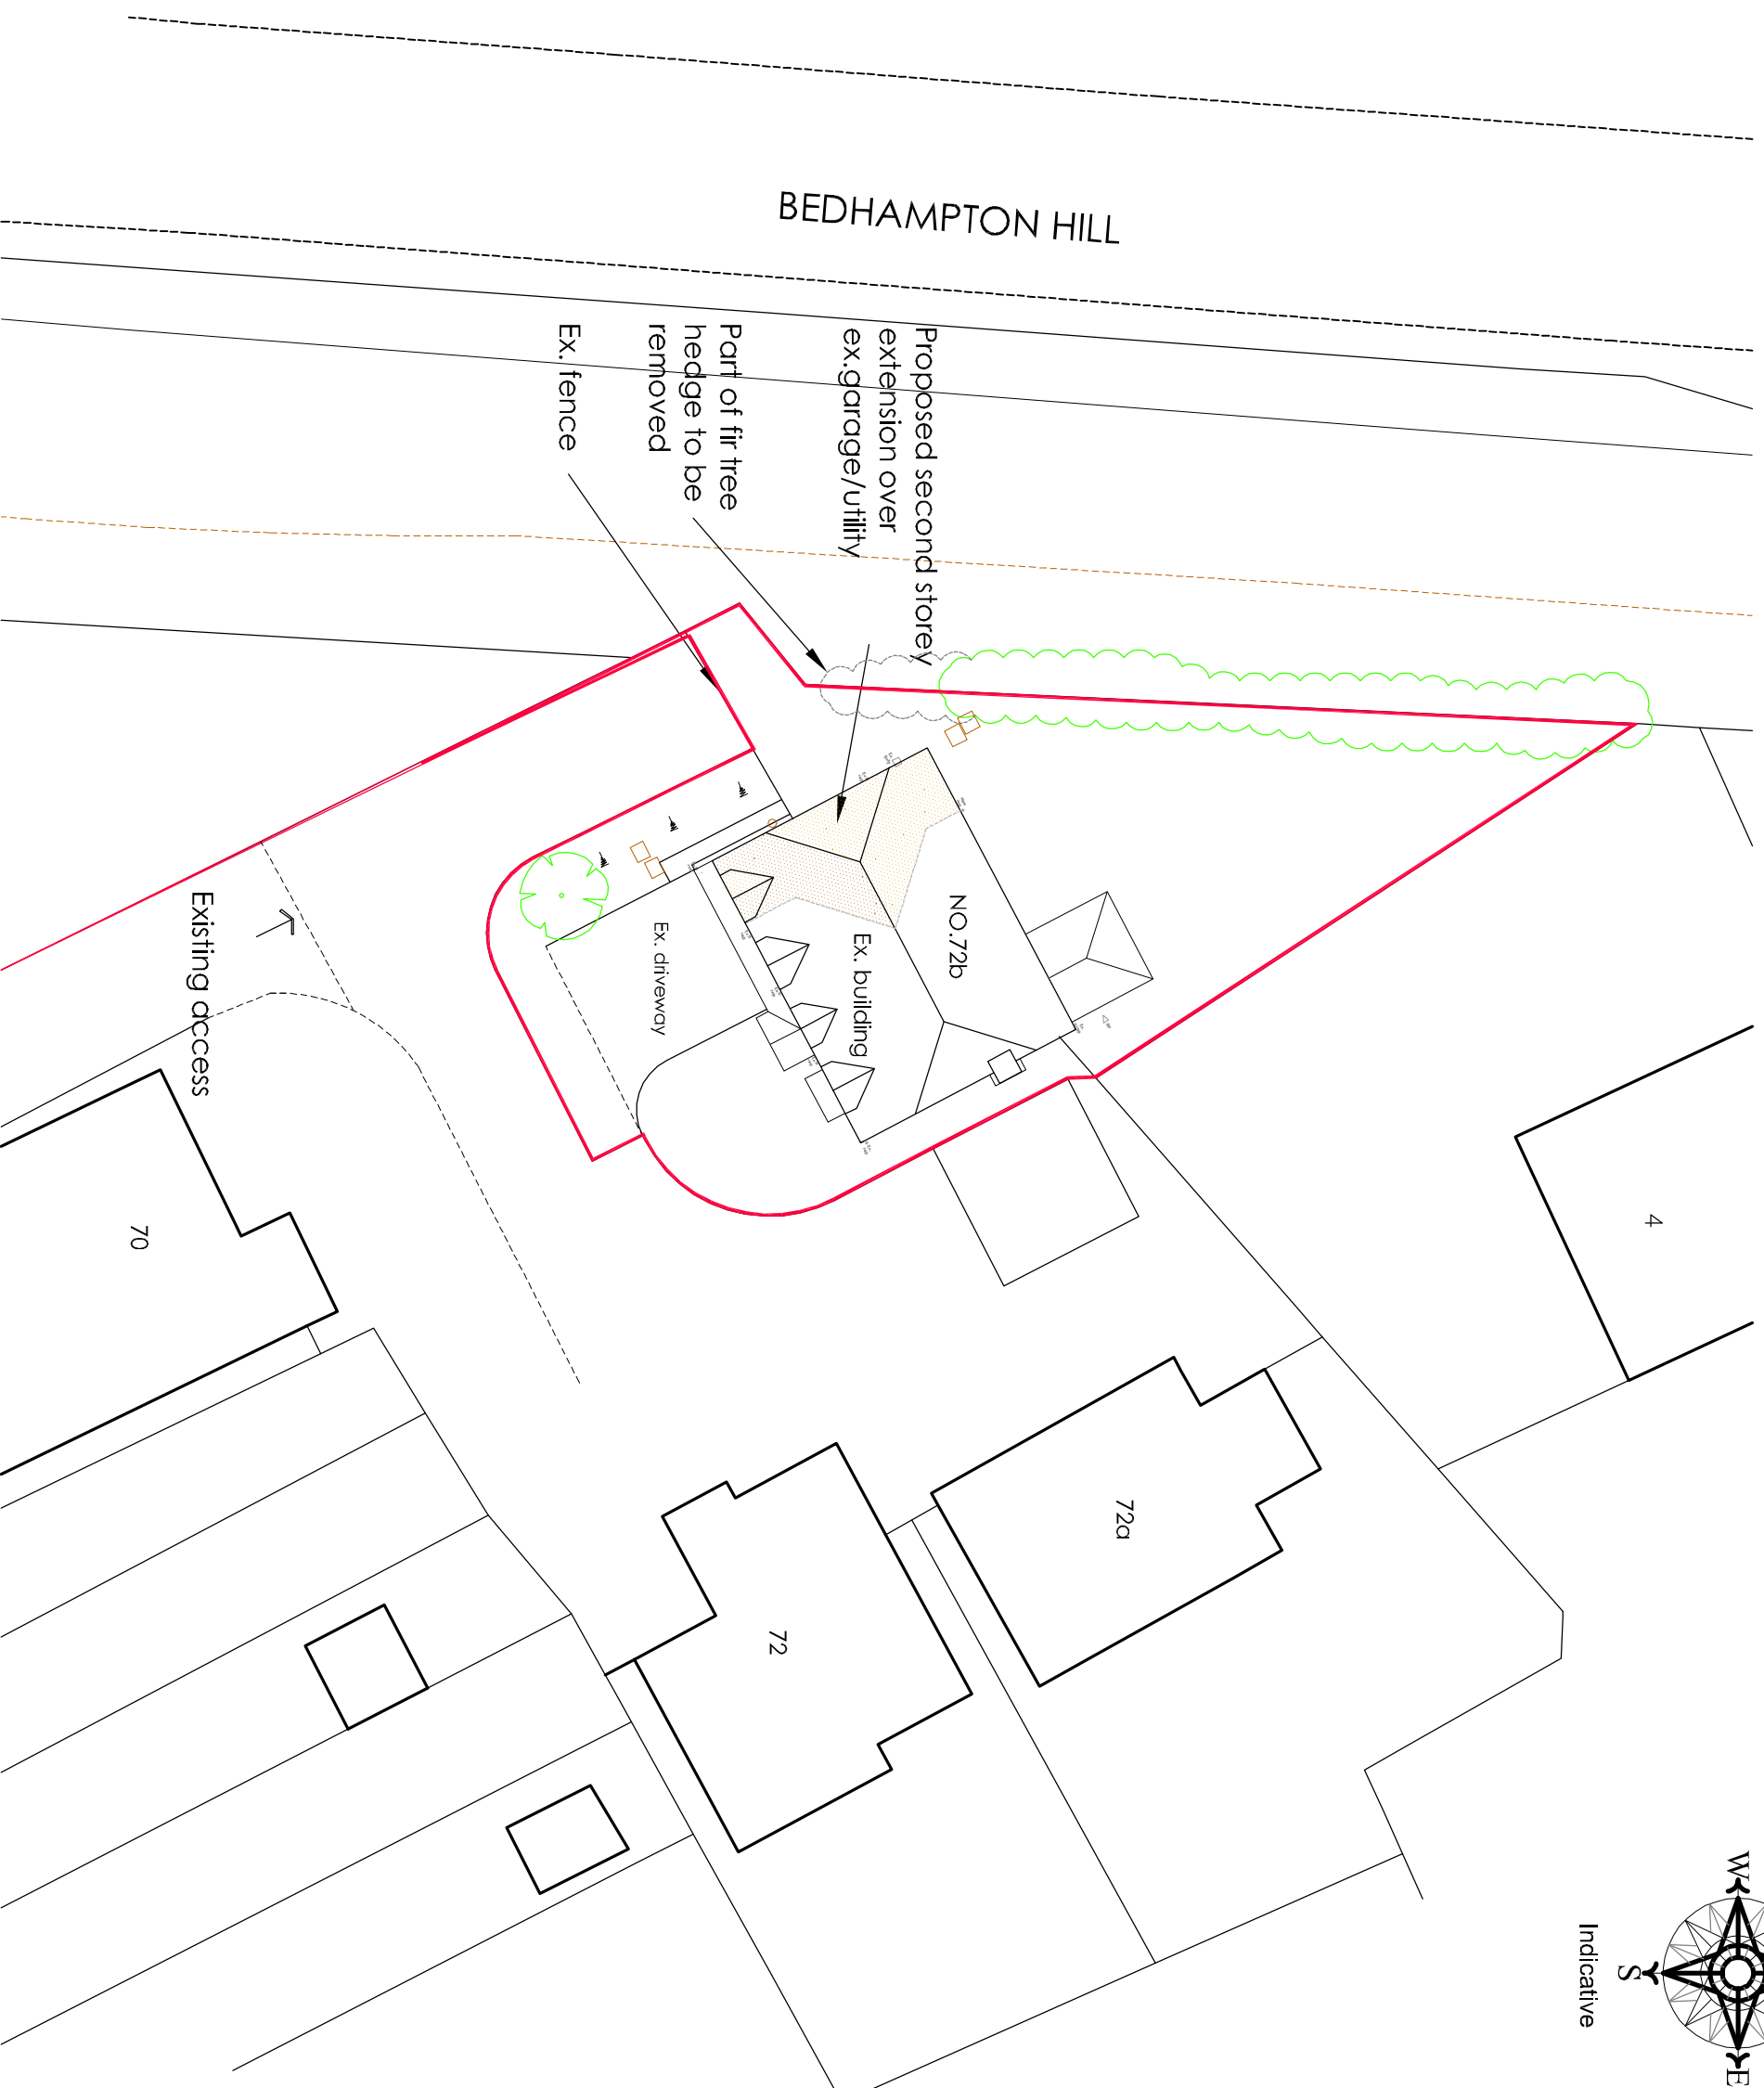

A	23.10.14	Planning Application
---	----------	----------------------

rev: date: note:

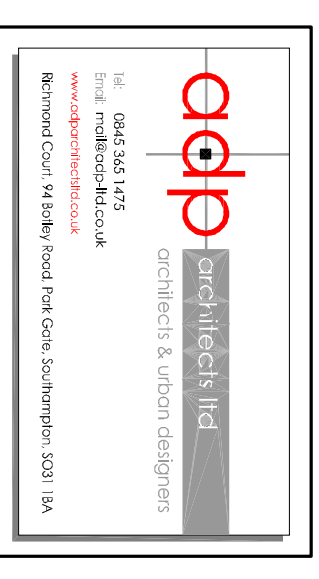

project name/address:

Alterations & Additions
72b Lower Road
Bedhampton
Havant
PO9 3LJ

client:

Mr & Mrs J Bartlett

drawing title:

Site Layout

job number:	drawing number:	revision:
1665	01	A
drawing scale/size:	date:	drawn:
1:250 (A3)	Jul 14	Hui