
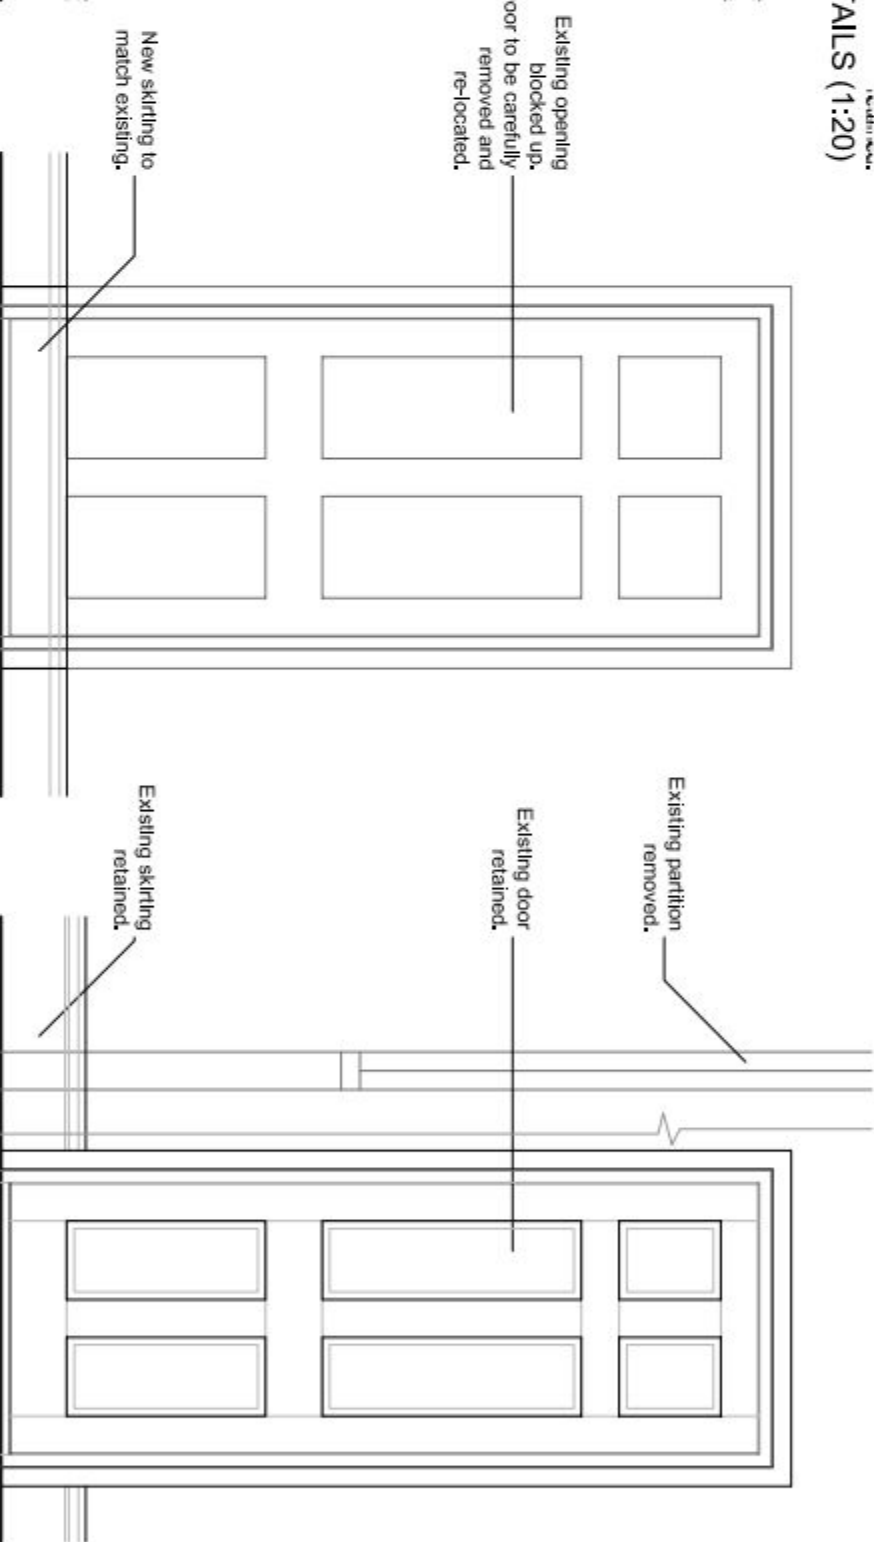


DOOR DETAILS (1:20)

References

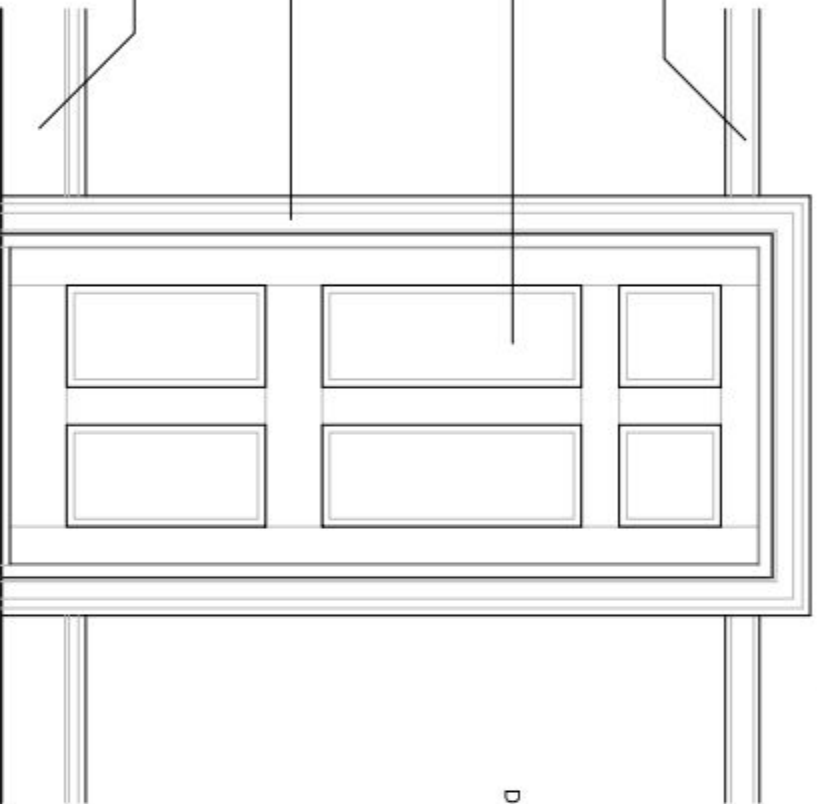


TYPICAL EXTERNAL DOOR

TYPICAL INTERNAL DOOR

All existing doors which are proposed to be removed to be relocated in within the new location where marked '*'.

Internal elevation of blocked door to First Floor En-suite.

Internal elevation of partition removal on First Floor.

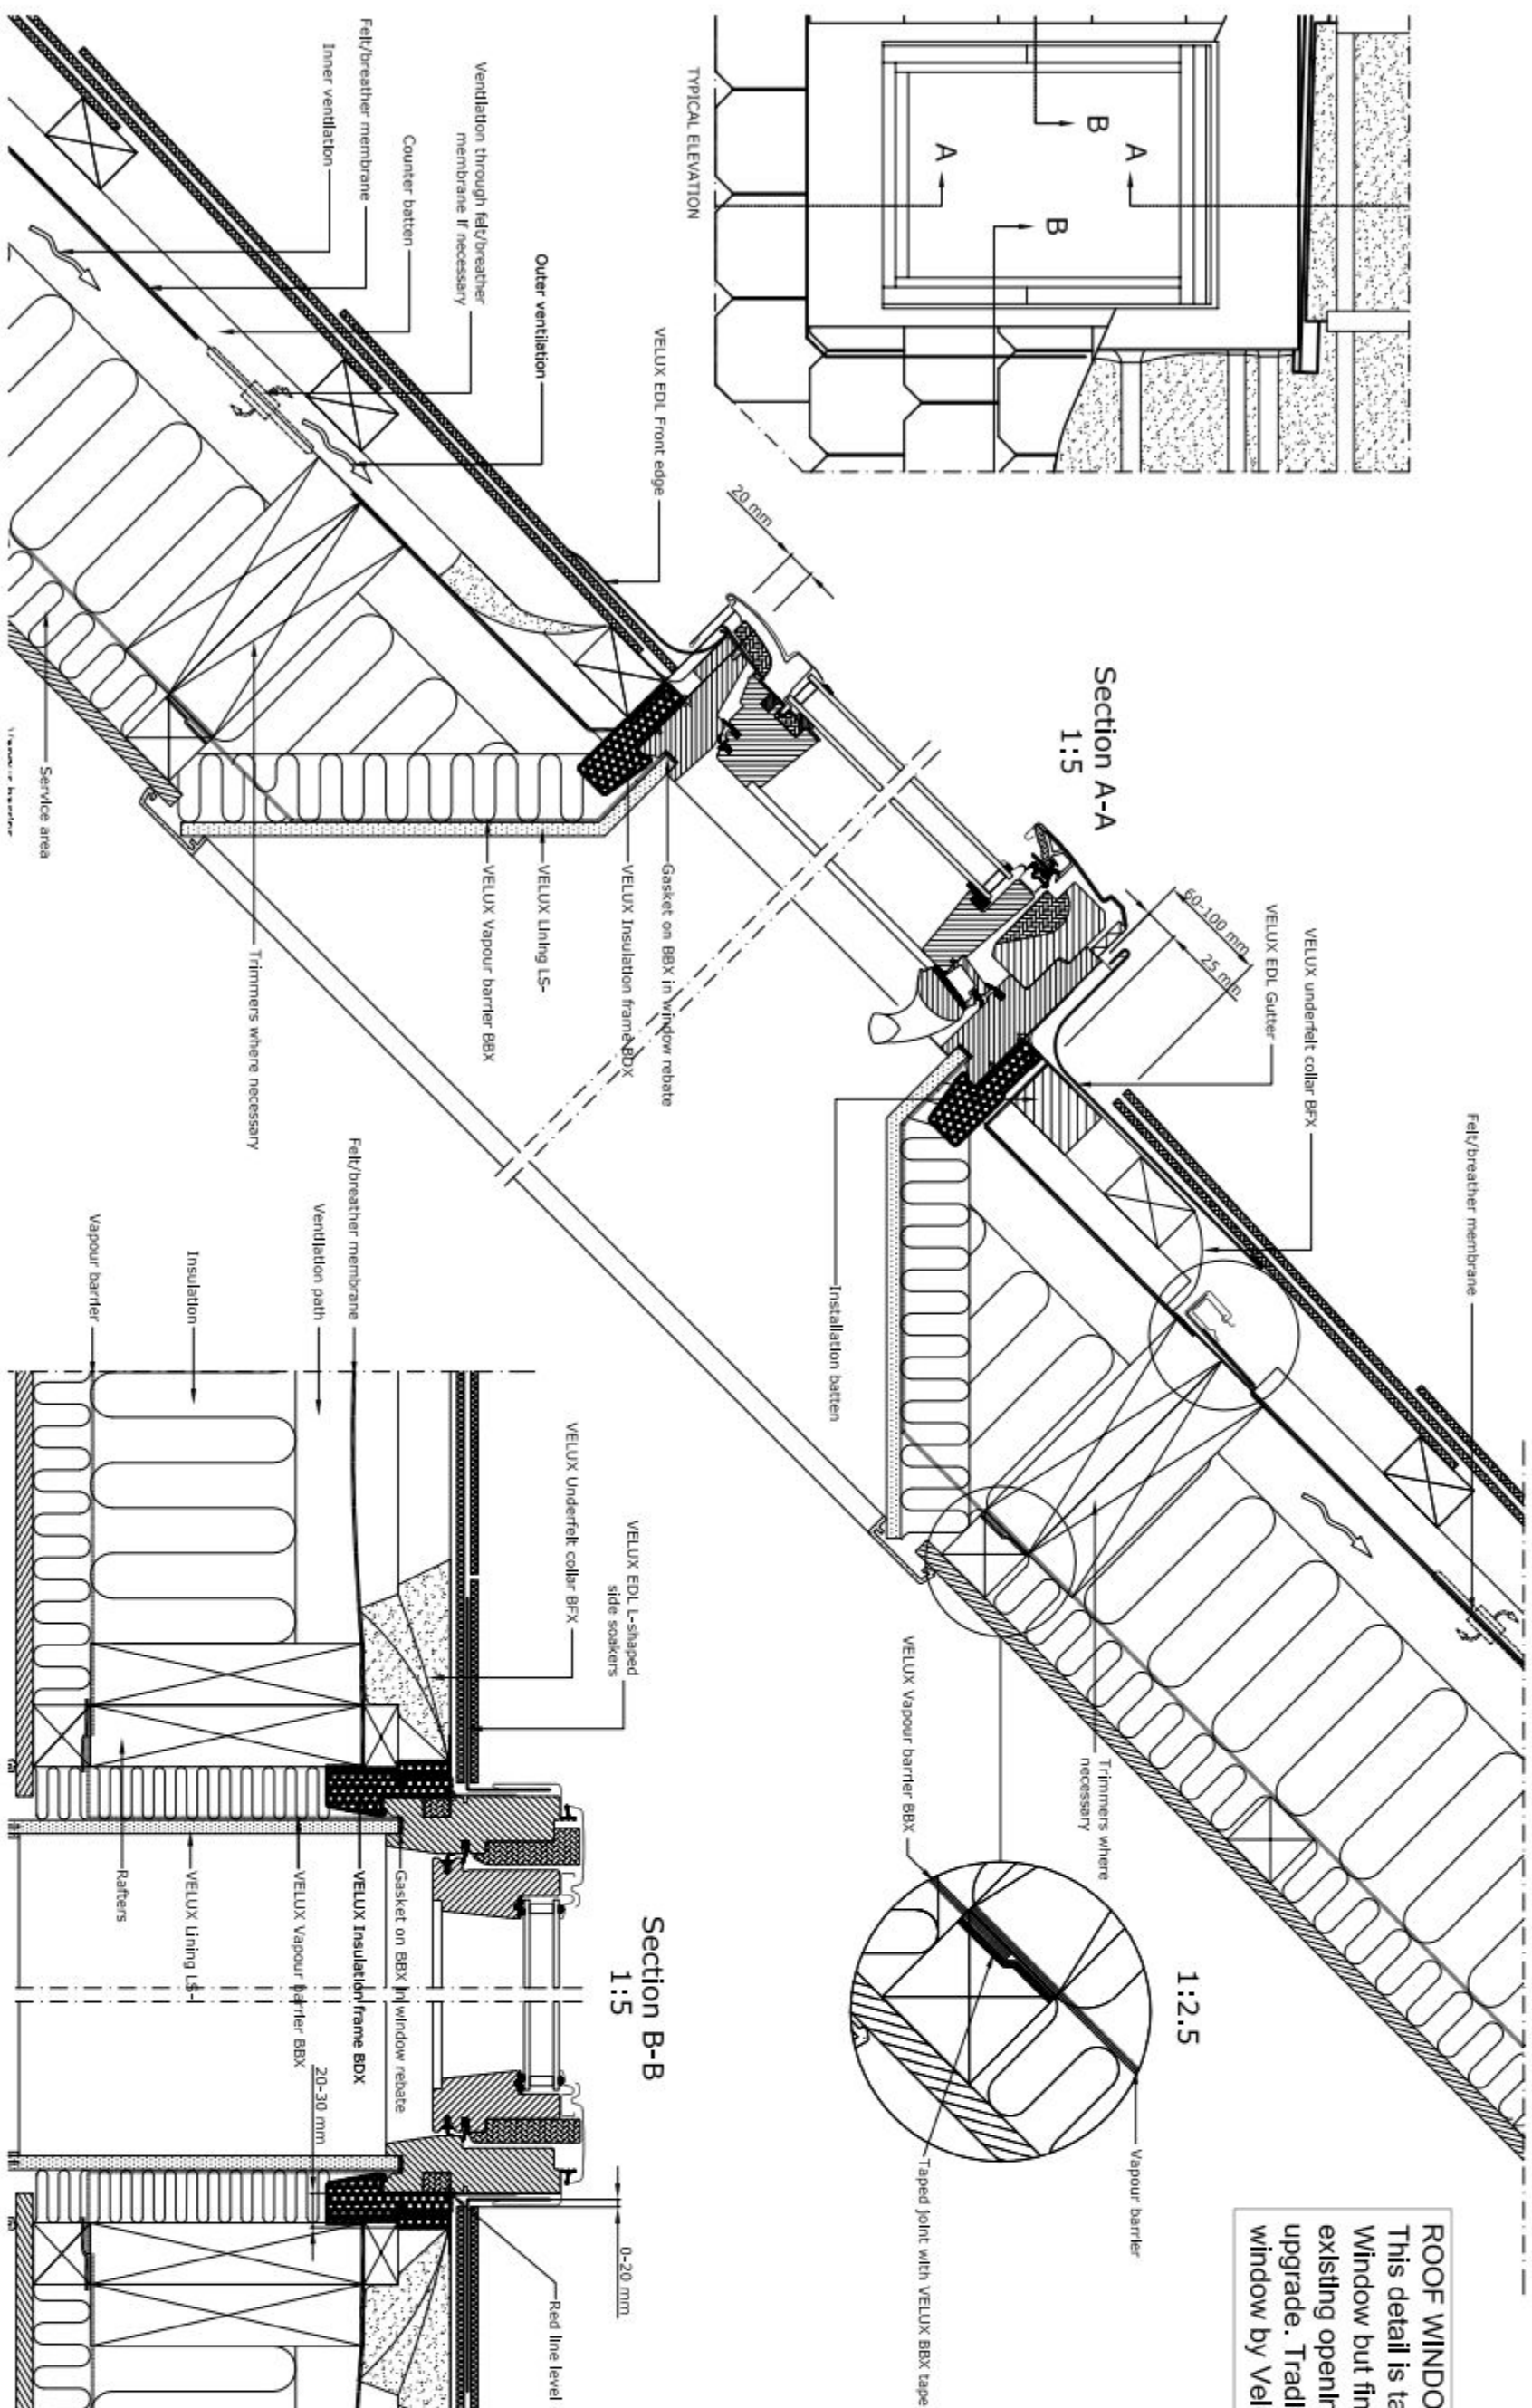

ROOF WINDOW DETAILS

This detail is taken from Velux Conservation Roof Window but final window to be amended to suit existing openings and roof make-up and thermal upgrade. Traditional black conservation style roof window by Velux or similar approved.

GENERAL NOTES:

1. THIS DRAWING IS TO BE READ IN CONJUNCTION WITH THE OTHER RELEVANT CONSULTANTS' DRAWINGS.
2. ALL FINISHES ARE TO CONFORM TO THE CURRENT BUILDING REGULATIONS.
3. REFER TO A SEPARATE DOCUMENT FOR THE DESIGNER'S RISK ASSESSMENT.
4. ALL WORKS OR MATERIALS INDICATED ON THIS DRAWING ARE TO BE TO THE LATEST RELEVANT BRITISH STANDARDS AND CARRIED OUT IN ACCORDANCE WITH THE BRITISH STANDARDS CODES OF PRACTICE OR RECOGNIZED INSTITUTE OR TRADE ASSOCIATION RECOMMENDATIONS AND PUBLICATIONS.

Revision	Date	Description	Drawn	Chkd
----------	------	-------------	-------	------

PLANNING

PLC
Blankensmere House
Queens Crescent, Southsea
Portsmouth PO5 3HT
Hampshire England
Tel: (0203) 927 55 333
Fax: (0203) 927 55 222
E-Mail: admin@plcarchitects.com
Web: www.plcarchitects.com

Client:

THE OWEN AGENCY LTD

Project :

HALL PLACE, SOUTH STREET,
CONVERSION TO FORM RESIDENTIAL
DWELLINGS

Drawing Title:

DOOR, WINDOW AND INTERNAL DETAILS

Drawn By	Date	Checked By	Date	Approved By	Date
DB	APR'14	PP	APR'14		
Drawing No.	Revision:		Scale:		
13.1946.107	-		1/20@A2		

PLC ARCHITECTS © COPYRIGHT RESERVED 2013
 NOT TO BE SCALED. DIMENSIONS TO BE CHECKED ON SITE
 SCALING ONLY FOR LOCAL AUTHORITY PURPOSES