




Ground Floor

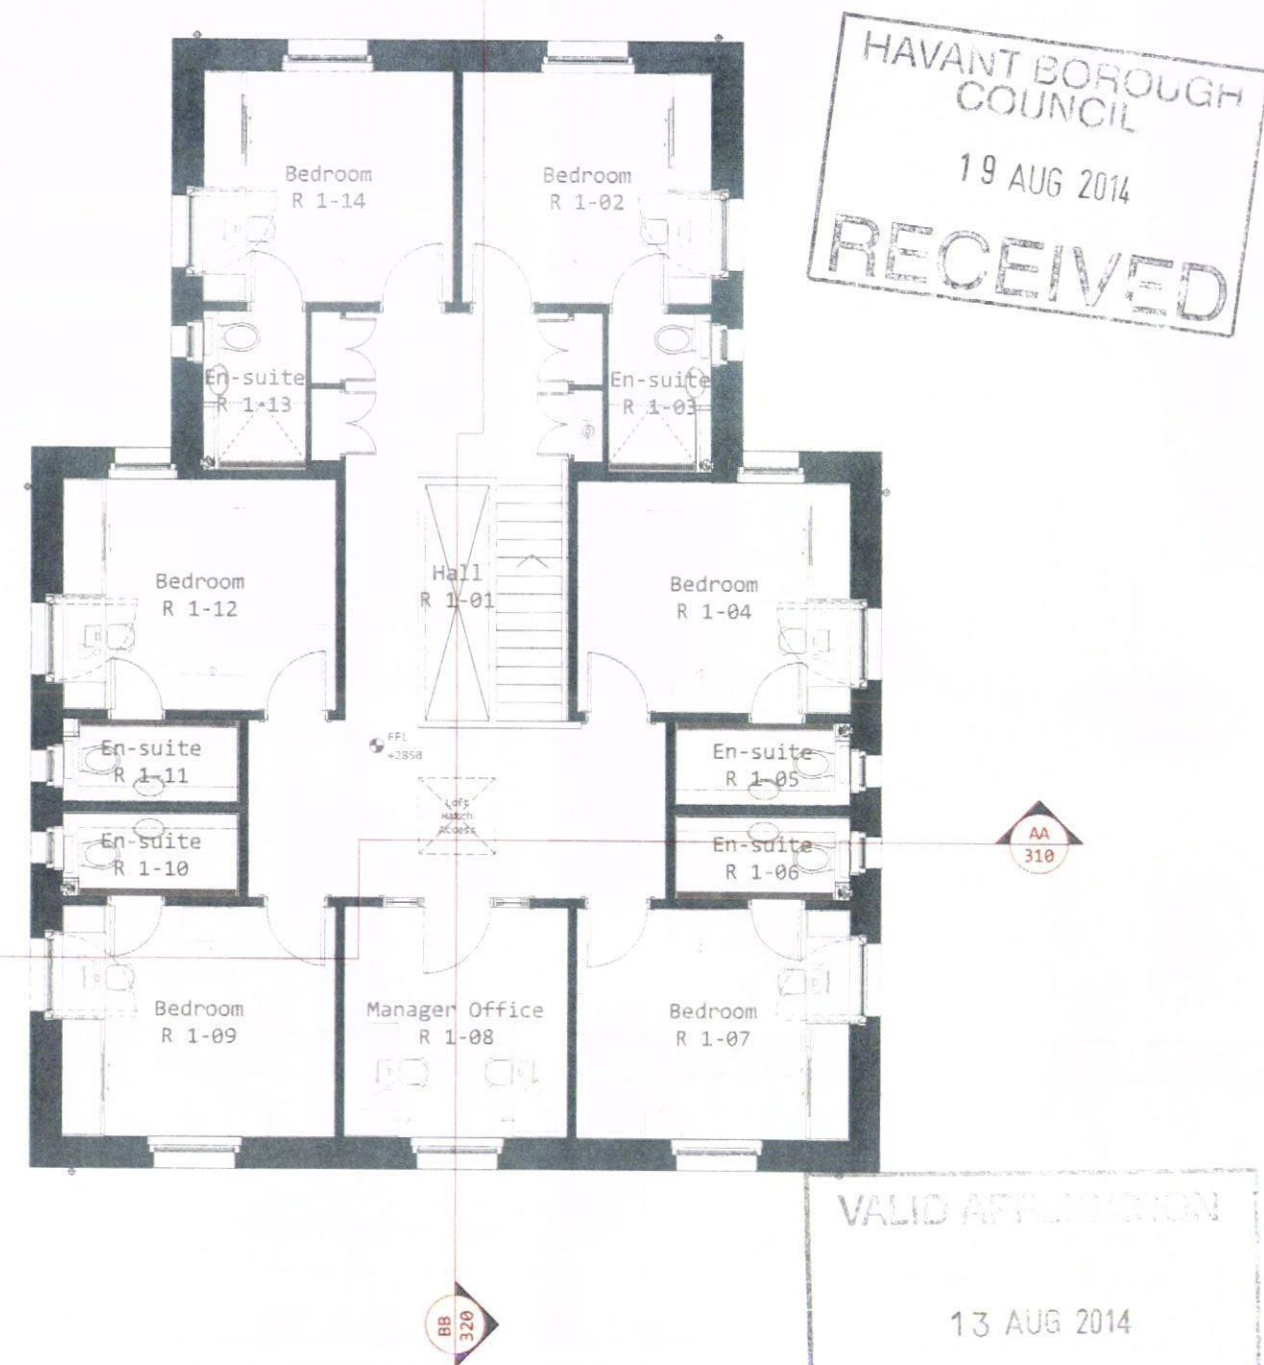

First Floor

HAVANT BOROUGH COUNCIL
19 AUG 2014
RECEIVED

VALID AFFILIATION
13 AUG 2014
COUNTY PLANNING
HAMPSHIRE COUNTY COUNCIL

Notes:
1 This drawing is © copyright Hampshire County Council 2013. No unauthorised reproduction of any kind is permitted.
2 No Dimensions to be scaled from this drawing.
3 This map is reproduced from Ordnance Survey material with the permission of Ordnance Survey on behalf of the controller of Her Majesty's Stationery Office © Crown copyright. Unauthorised reproduction infringes Crown Copyright and may lead to prosecution or civil proceedings. (100019180) (2013)

rev	description	date	by

Hampshire County Council HCC Property Services Three Ministers House, 75 High Street, Winchester SO23 8UL tel: 01902 647501		PROJECT Children's Home Programme Barncroft, Havant P10261		SHEET CONTENTS Plan as Proposed Ground Floor and First Floor	
SCALE 1:50@A1 1:100@A3	DATE 22/05/14	DRAWN YYW	CHKD DK	DRAWING No 200	REVISION p1

PLANNING