

Riders Infant & Junior School

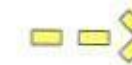
Expansion from 2FE to 3FE

Proposed Floor Plans Phase 3 Summer Holiday 2015

Key:

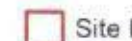
- | | | |
|--------------|-----|-----------------------------|
| Non-Teaching | 1. | Reception & Waiting |
| | 2. | General Office |
| | 3. | Head Teacher |
| | 4. | Staff Room |
| | 5. | WCs |
| Teaching | 6. | Kitchen & Servery |
| | 7. | Plant & Non-teaching Stores |
| | 8. | Hall |
| | 9. | Classrooms - Reception |
| | 10. | Classrooms - Key Stage 1&2 |
| | 11. | Learning Resource / Library |
| | 12. | Specialist Practical |
| | 13. | Studio |
| | 14. | Small Group Room (SEN) |
| | 15. | ICT Suite |
| External | 16. | Car Park |
| | 17. | Games Court |
| | 18. | Hard Play |
| | 19. | Soft Play |
| | 20. | Habitat |
| | 21. | Pitch |

 Contractor Compound

 Contractor Vehicular Access

 Staff Vehicular Access

 Pedestrian Access

 Site Boundary

 New build

 Existing Retained

 Existing Removed



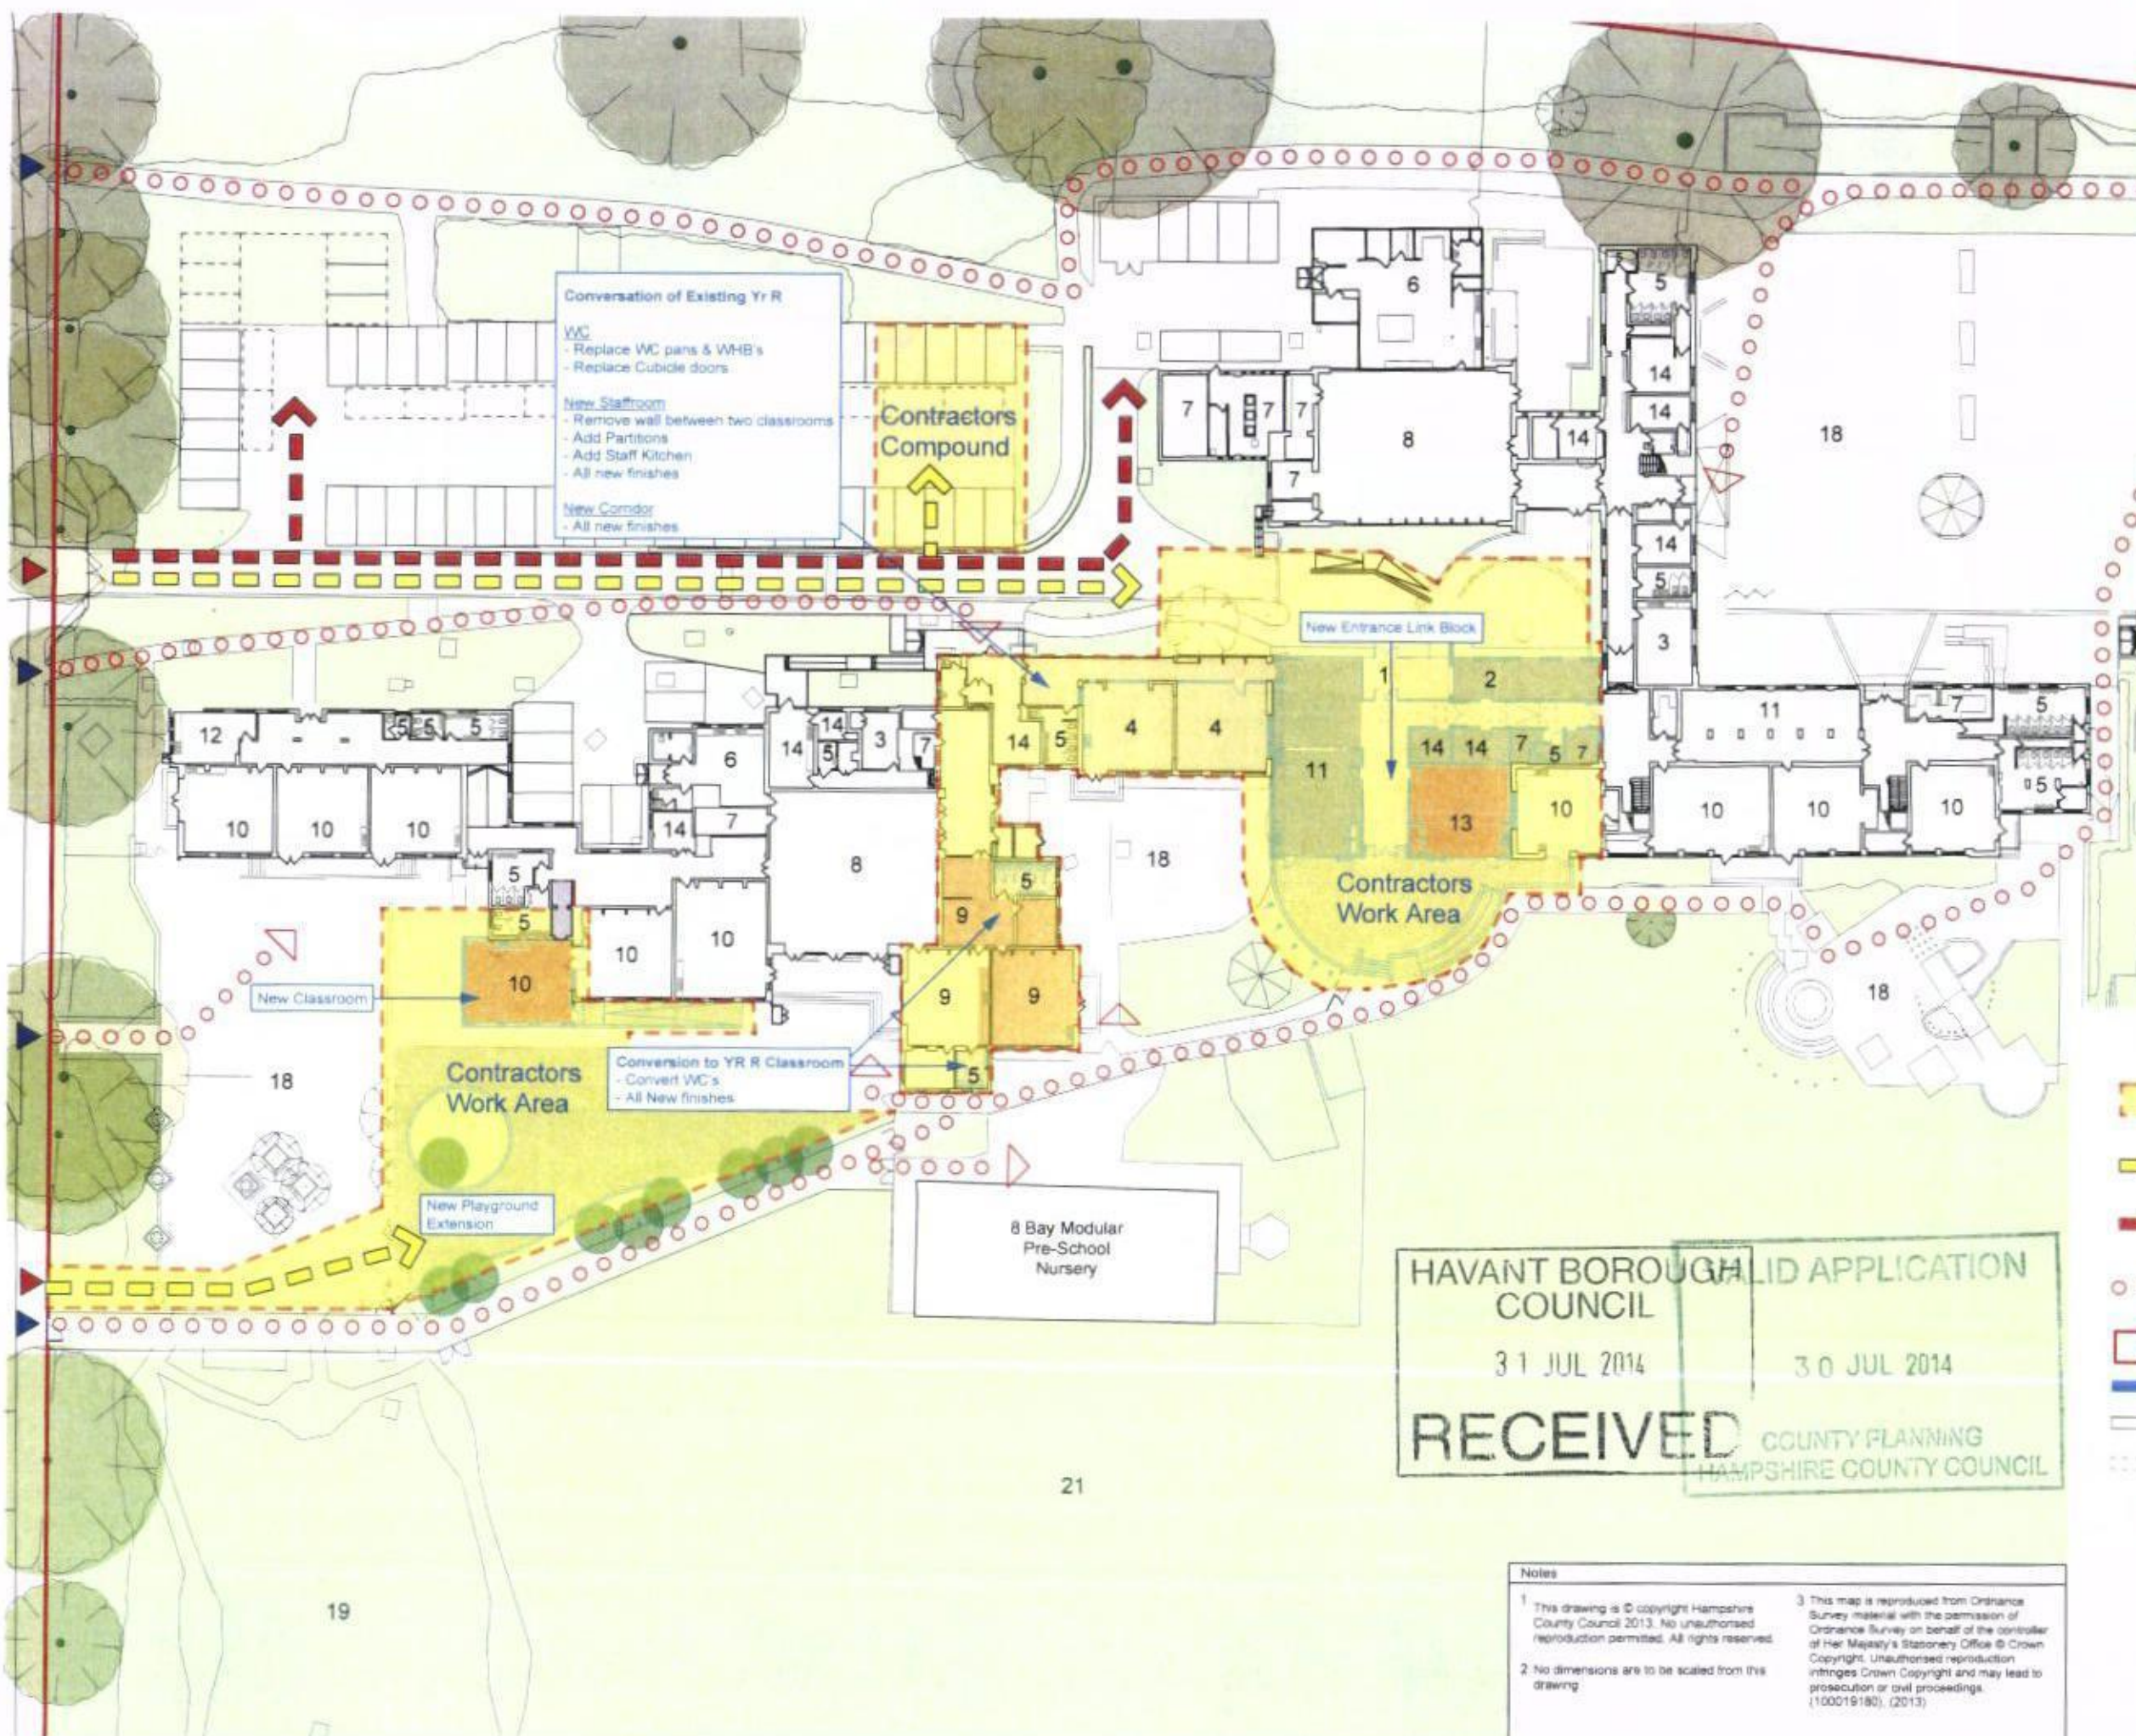
PLANNING

0 25 M

1:500 @ A3

P10292.18

July 2014



HAVANT BOROUGH COUNCIL
31 JUL 2014
30 JUL 2014
RECEIVED COUNTY PLANNING
HAMPSHIRE COUNTY COUNCIL

Notes

1 This drawing is © copyright Hampshire County Council 2013. No unauthorised reproduction permitted. All rights reserved.

2 No dimensions are to be scaled from this drawing

3 This map is reproduced from Ordnance Survey material with the permission of Ordnance Survey on behalf of the controller of Her Majesty's Stationery Office © Crown Copyright. Unauthorised reproduction infringes Crown Copyright and may lead to prosecution or civil proceedings. (100019180), (2013)