


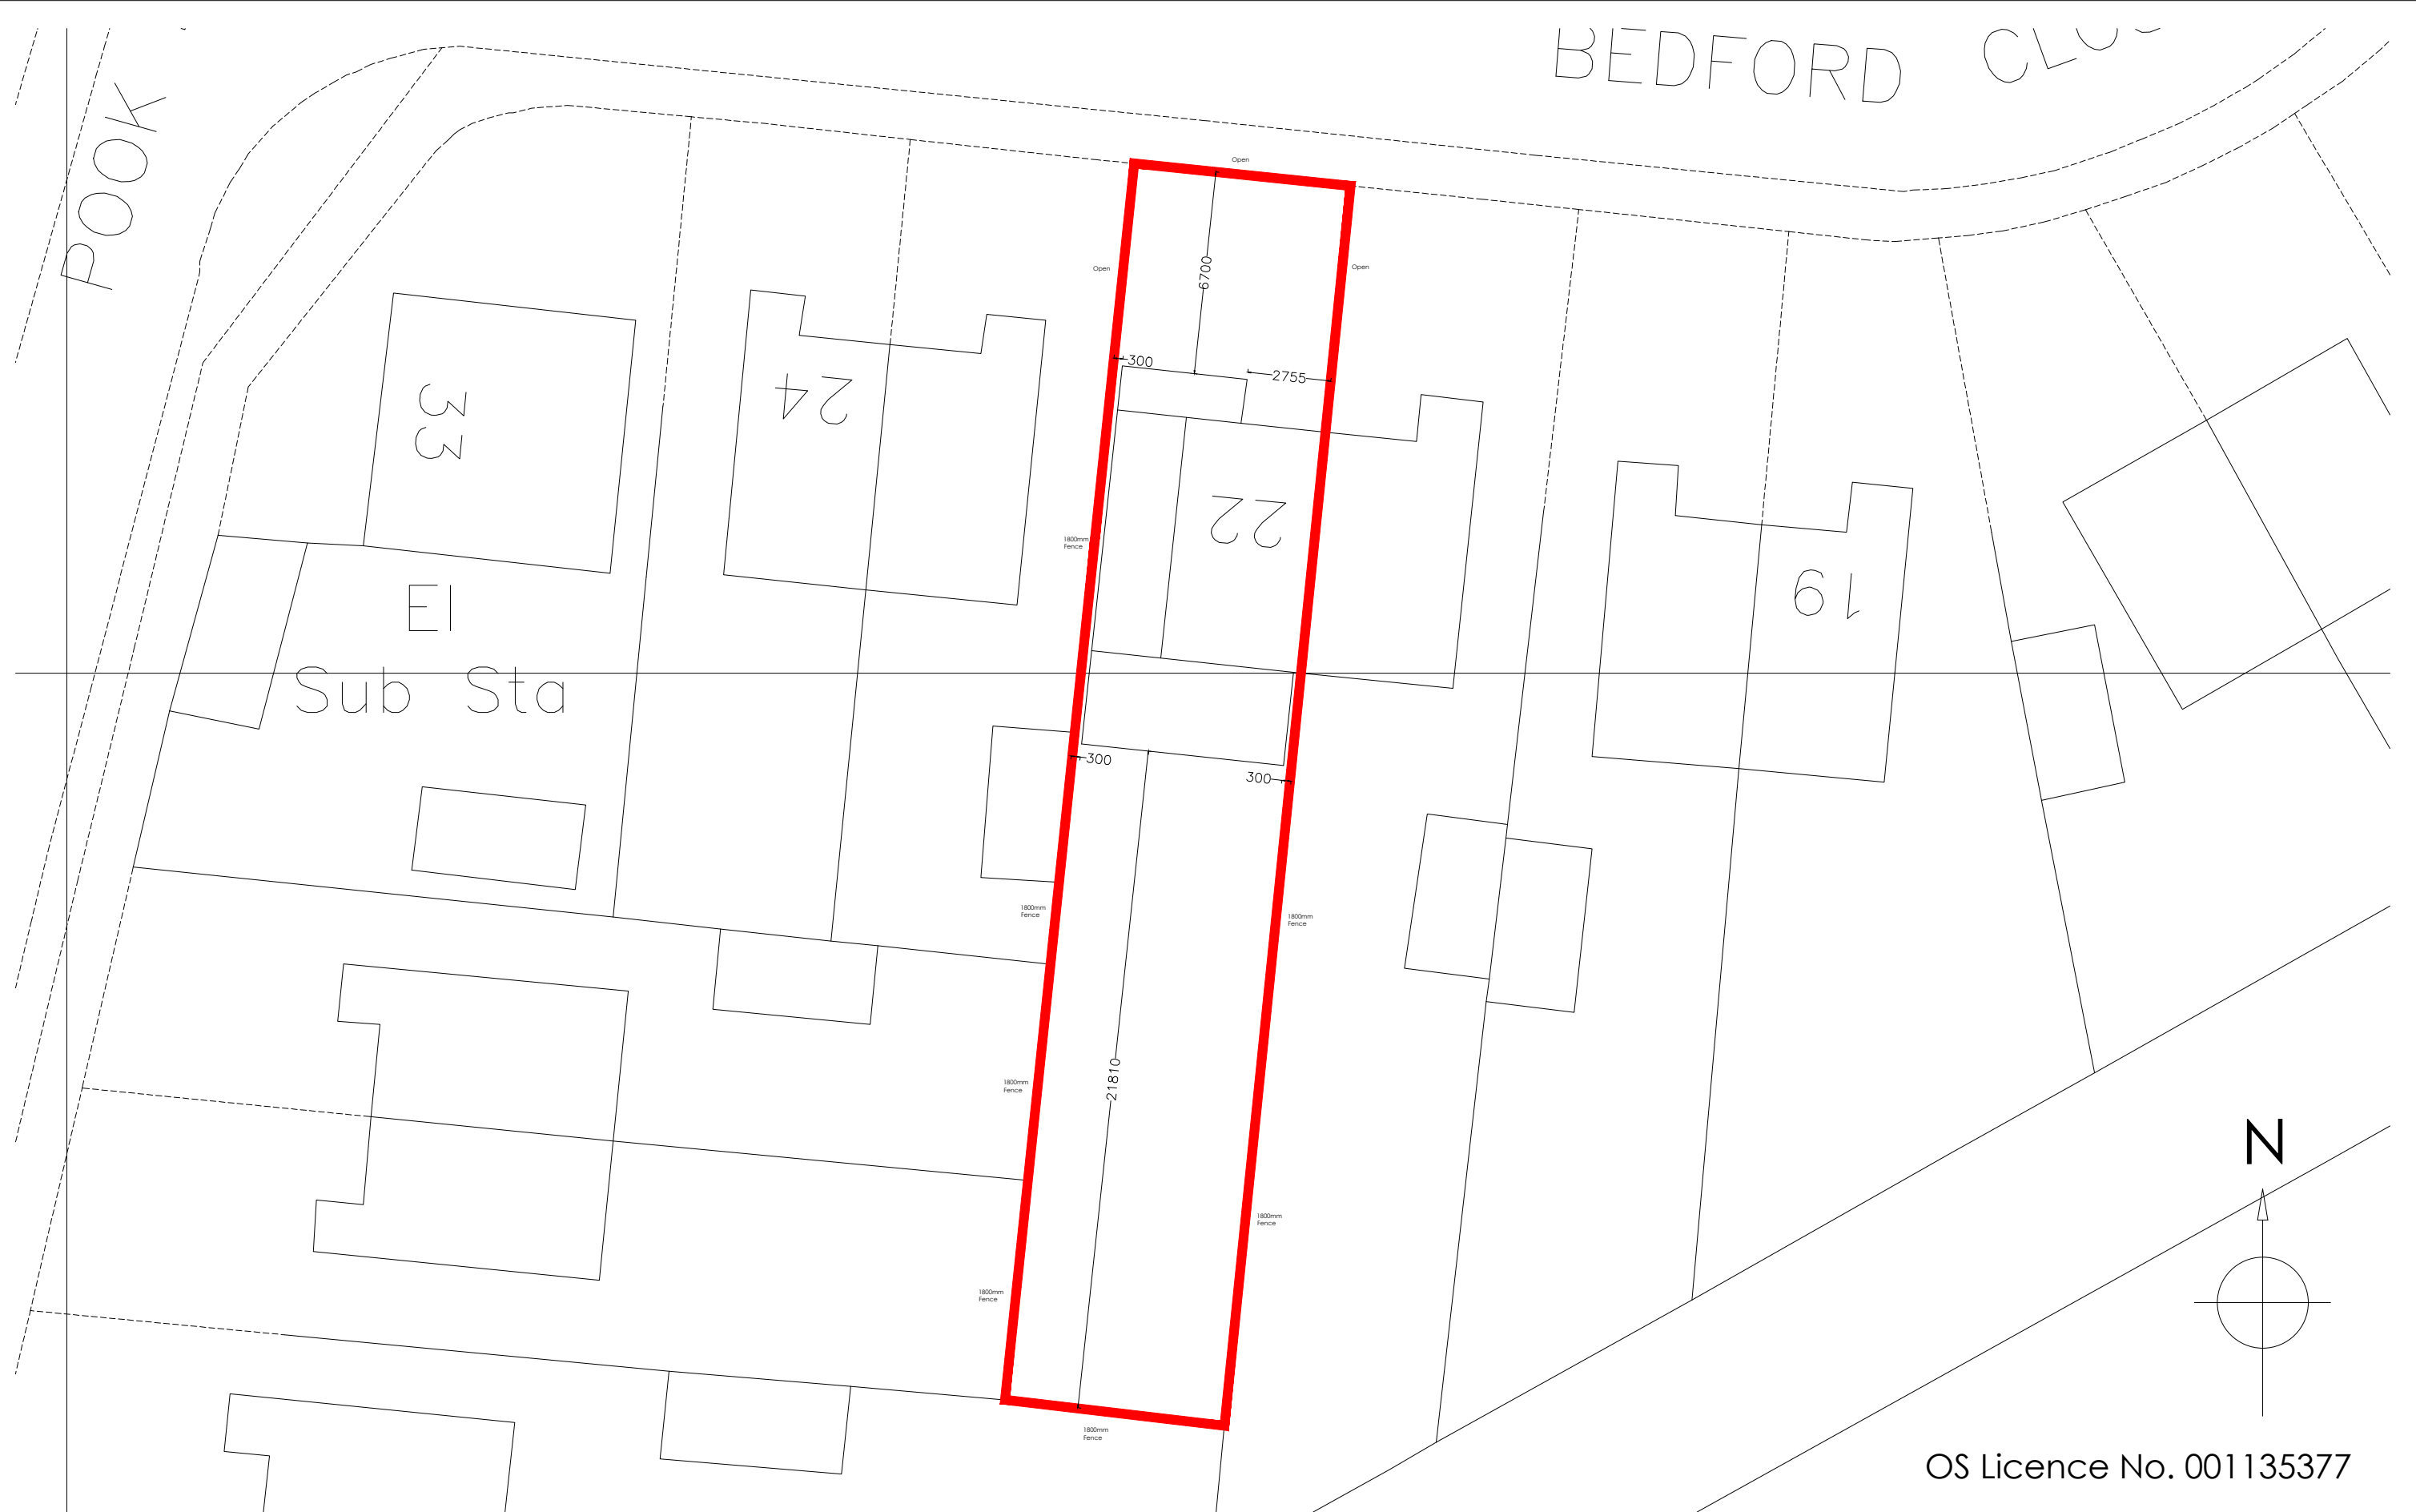

OS Licence No. 001135377

Copyright is reserved by GBS Designs and is issued on the condition that it is not copied or disclosed by or to any unauthorised persons without prior consent in writing from GBS Designs. All dimensions to be checked on site All structural elements to be specified by a suitably qualified structural engineer.	REV	DESCRIPTION	DRAWN	DATE	Drawing Ref		Drawing Title
	-	Initial design	GBS	21.02.14	LEW 06		Mr & Mrs Lewis 22 Bedford Close, Wablington, Havant, Hampshire, PO9 2TP.
					Scale at A1	Scale at A3	
					N/A	1:200	
					Date 21 FEB 2014		
					Drawn by IMK		



CAD - ARCHITECTURE - DESIGN

6 Shillinglee Waterlooville
Hampshire PO7 5RW
Tel 023 9225 8315
www.gbsimages.co.uk