


2 The Fishermans - Emsworth

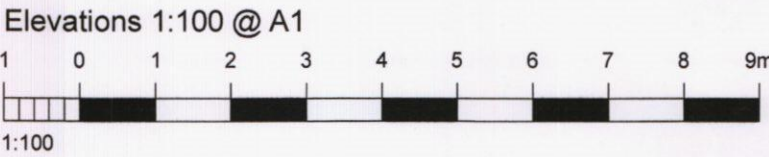

NOTES:



Dimensions to be checked on site before commencing work. Any discrepancies shall be reported to the architect immediately.

Do not scale from these drawings except for planning purposes.


Use figured dimensions only.

Where applicable this drawing is to be read in conjunction with other consultants' drawings.

All drawings to be read in conjunction with specification and all other drawings including structural engineer and mechanical and electrical drawings / specification

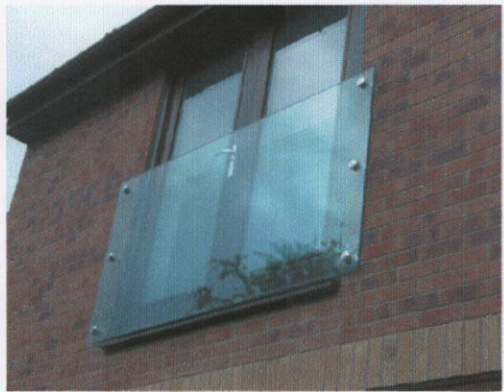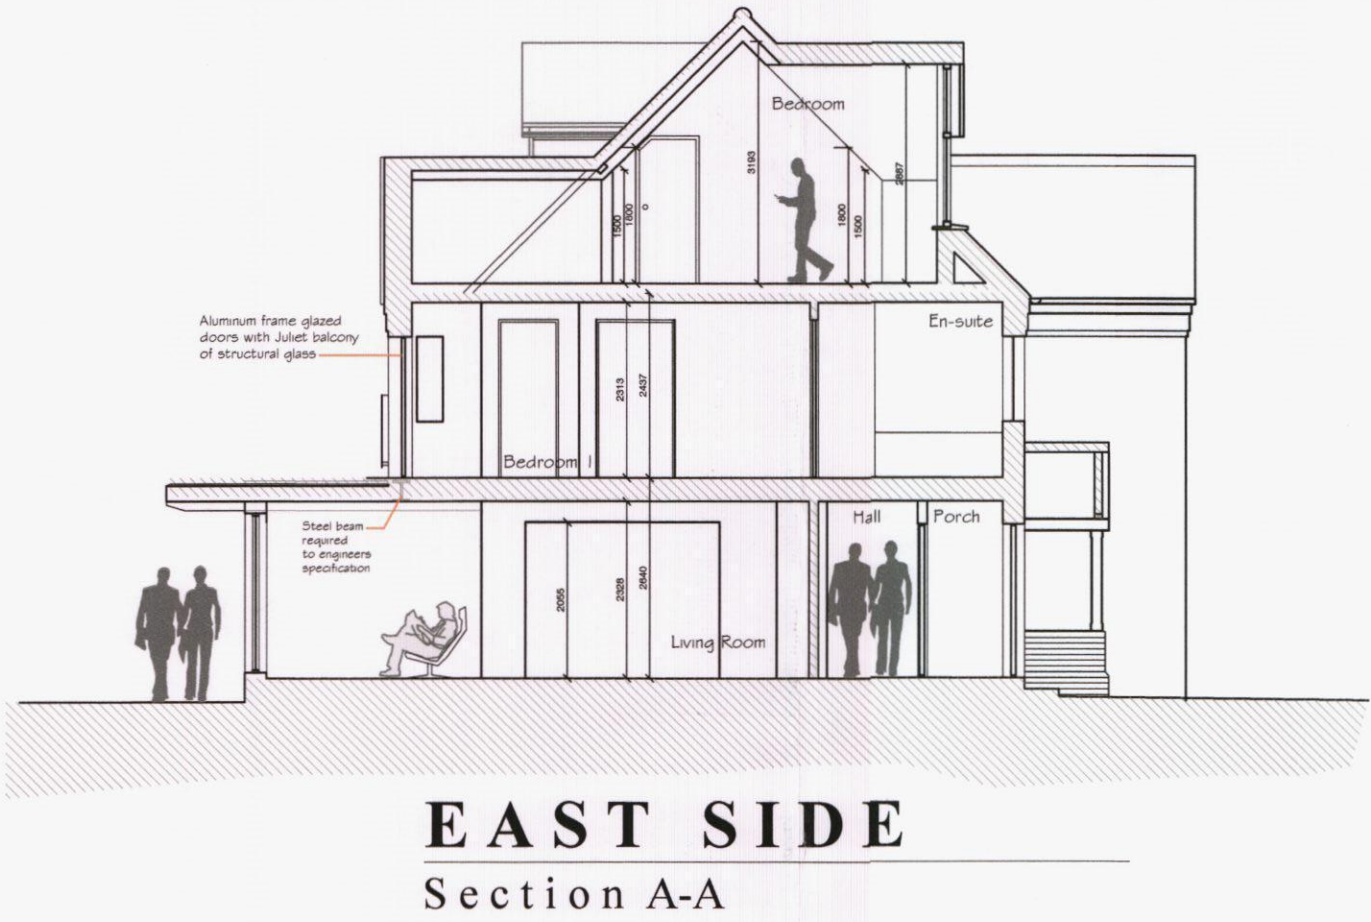

Sample of glass Juliet balcony

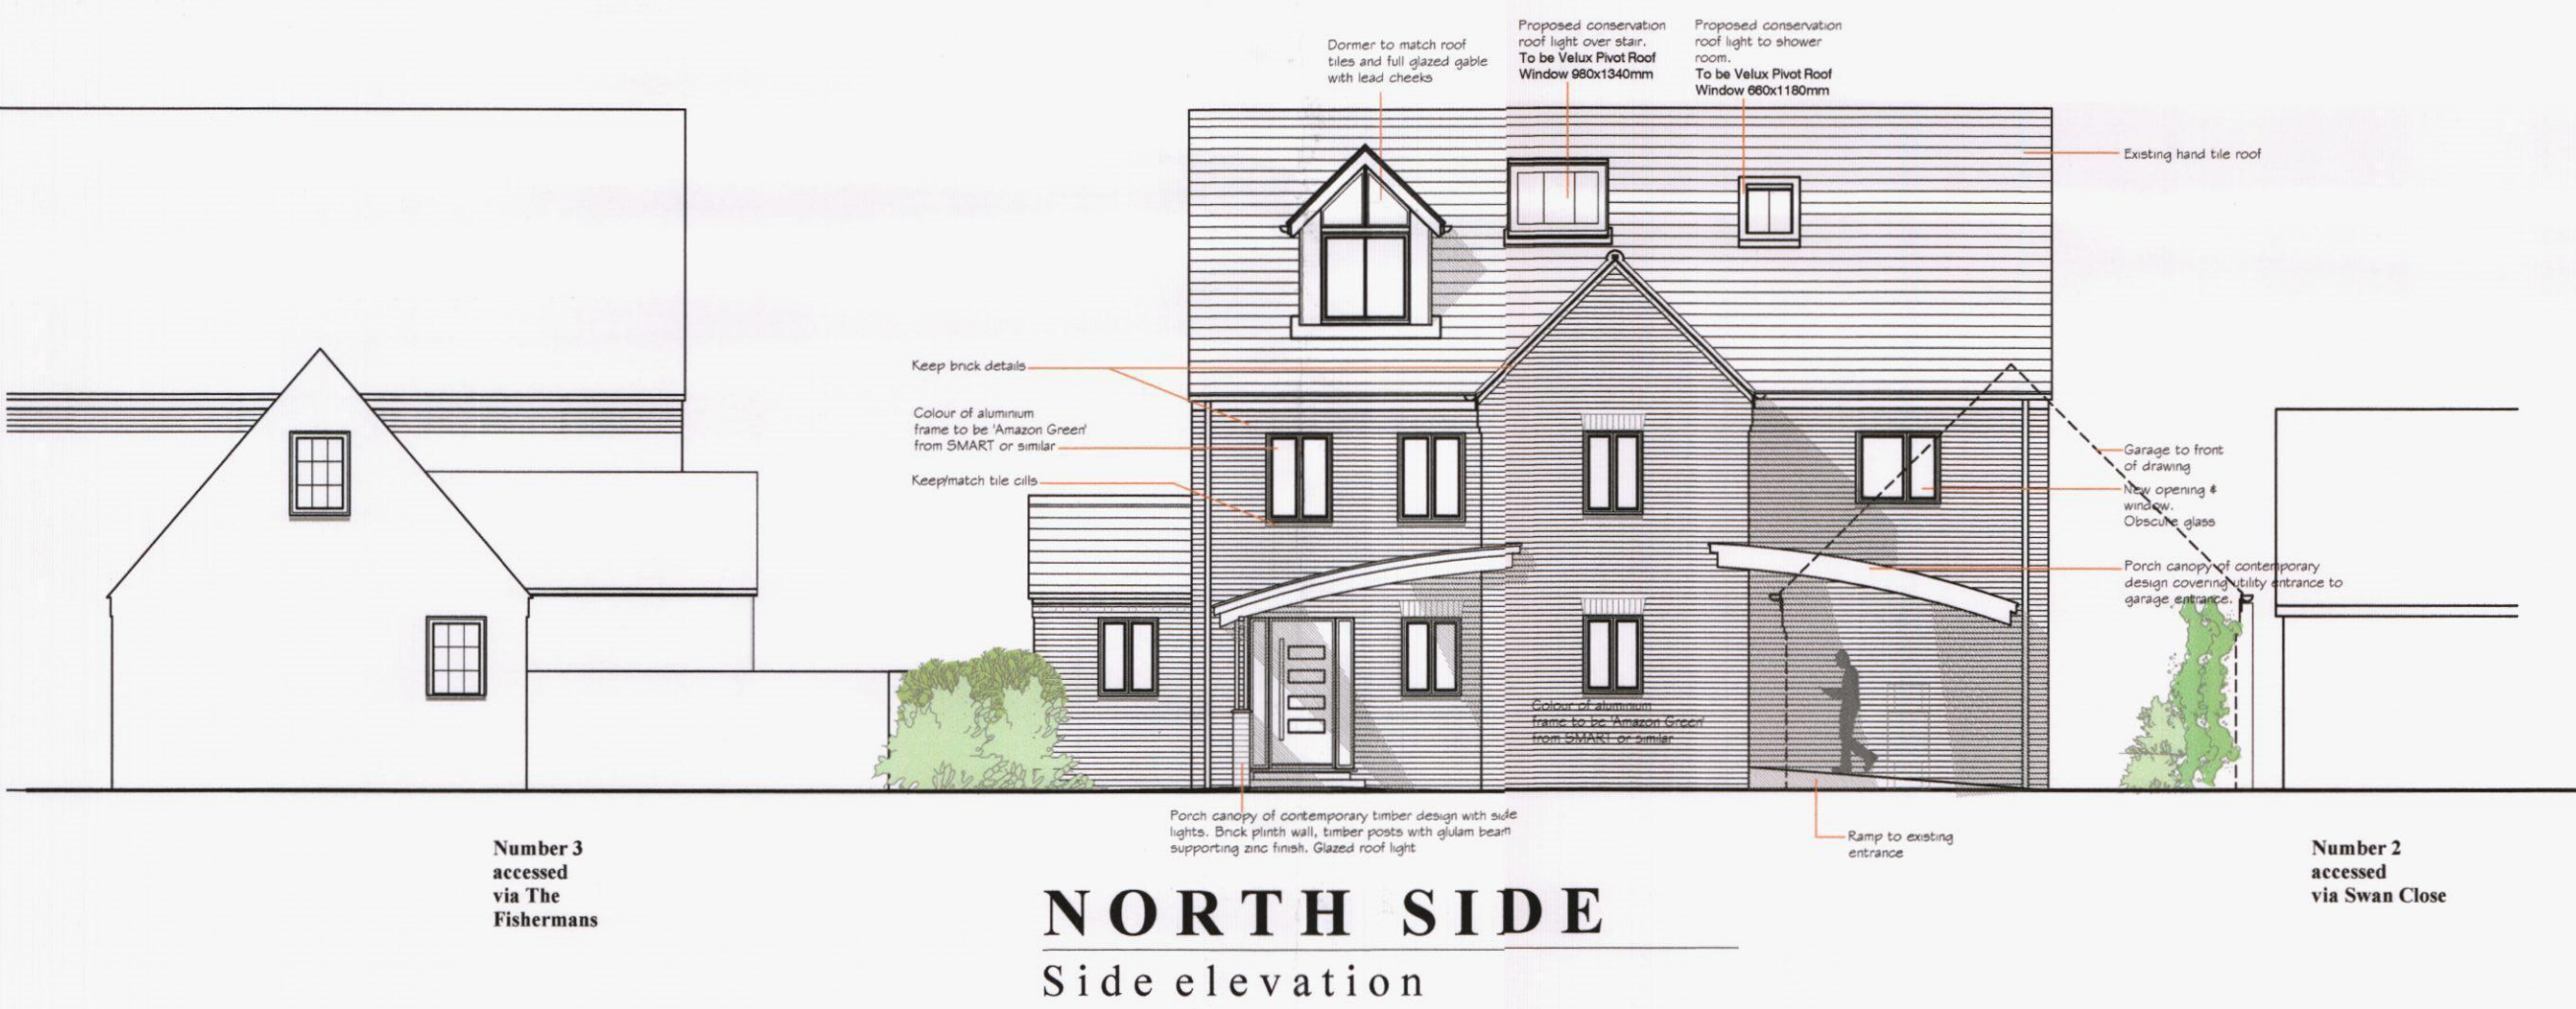

REV	DATE	AMENDMENT	DRAWN
A	27.05.15	Larger type of roof light. Colour of aluminum windows to be Amazon Green-SD011 from SMART architectural aluminium. Wet room extension layout flipped over pipe run. Causes window to move. Disabled ramp to rear door. No glulam beams to rear extension.	KJL
hd architects			
Helyer Davies Architects Ltd 1 The Old Flour Mill, Emsworth, PO10 7BT 01243 370 715			
www.hdarchitects.co.uk mail@hdarchitects.co.uk			
CLIENT Mr & Mrs John and Sue Trembath			
PROJECT 2 Fishermans, Emsworth Hampshire PO10 7BS			
DRAWING Proposed Elevations		SCALE 1:100	
DATE February 2015		DRAWN KJL	
DRAWING NUMBER 14-163/04_Planning		REVISION A	