
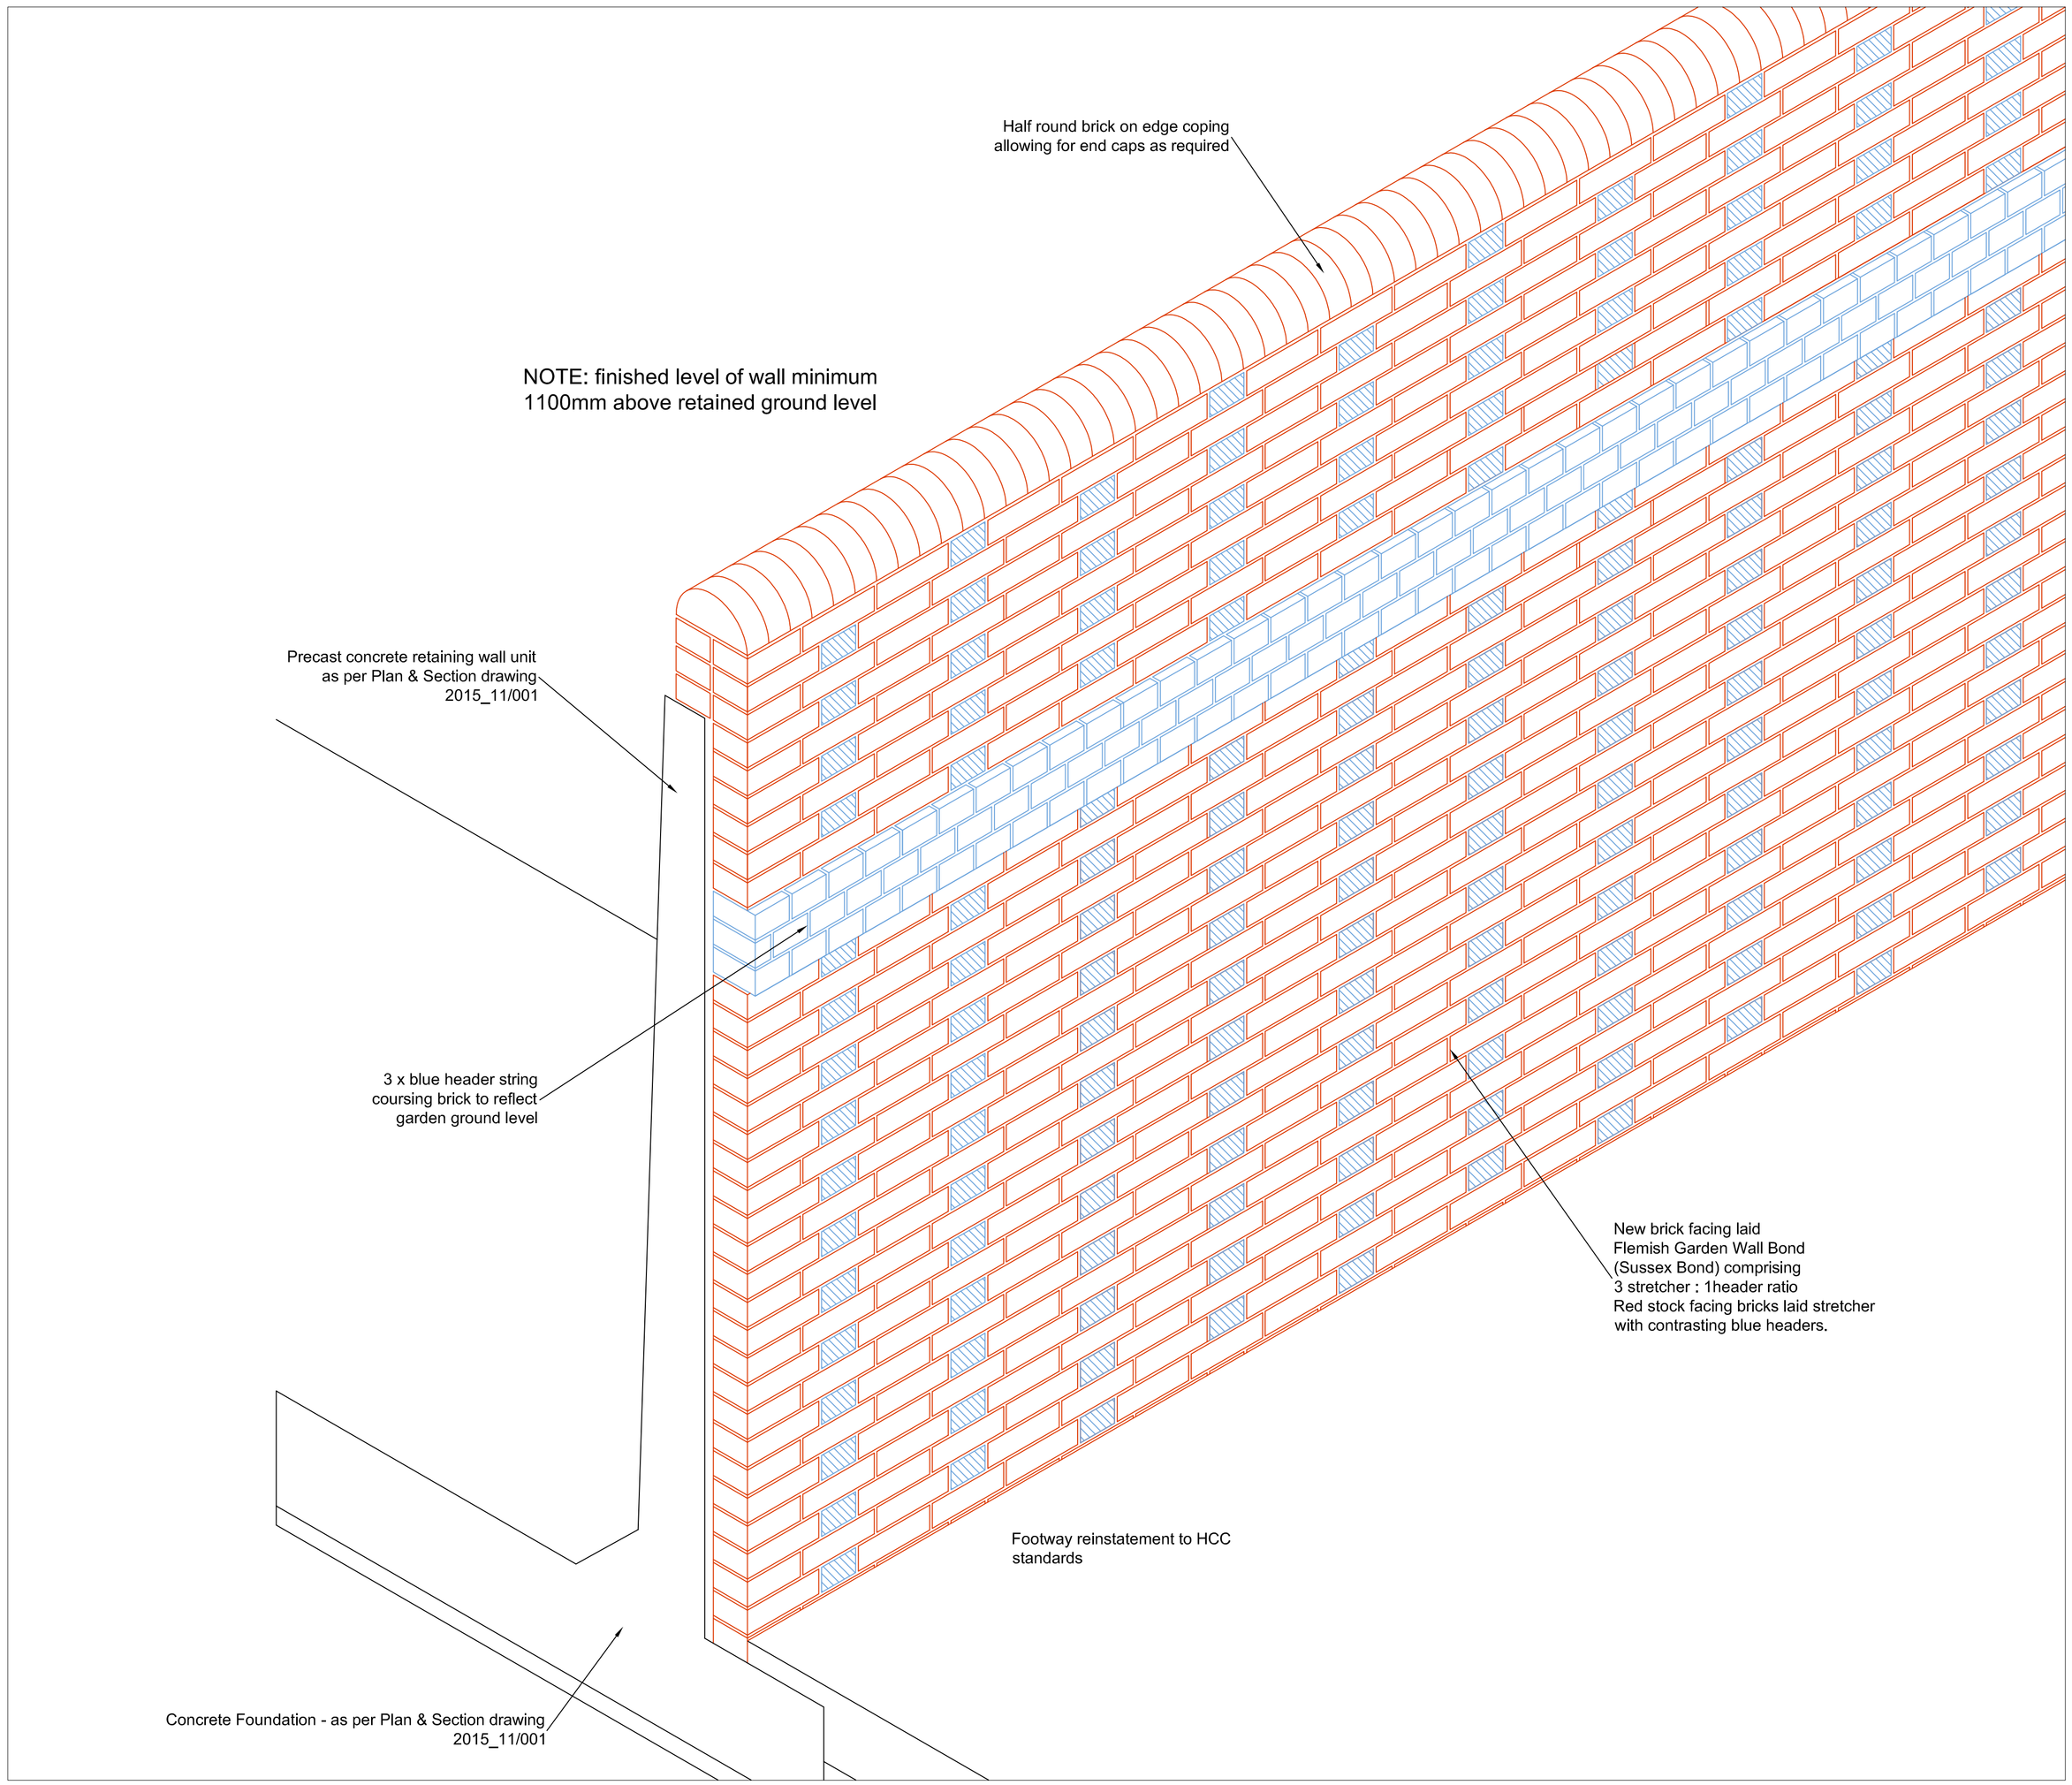


RETAINING WALL ISOMETRIC VIEW
(APPROX. SCALE 1 : 10 BUT VARIES WITH PCC RETAINING UNIT TYPE)

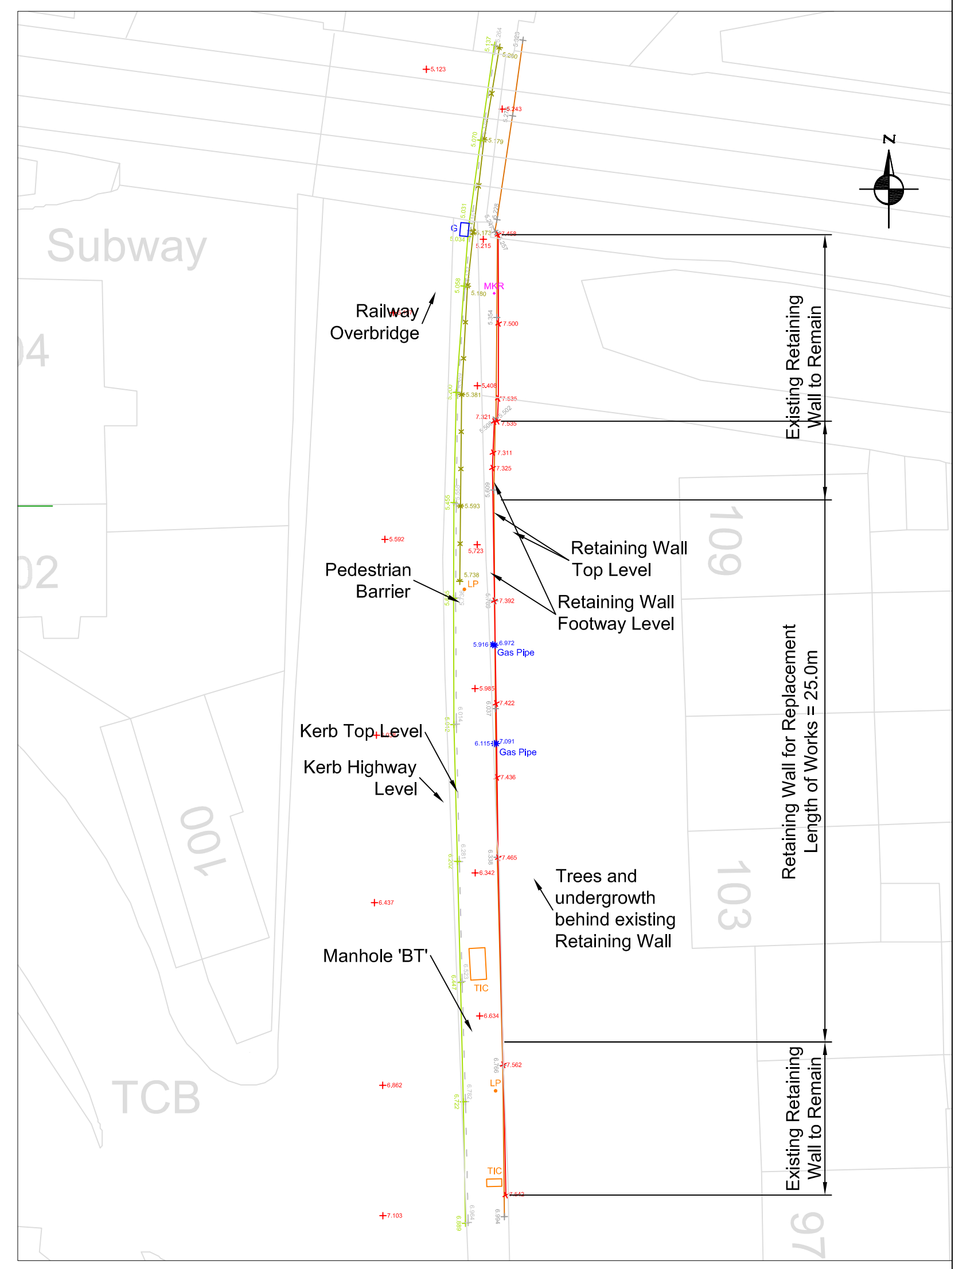

EXISTING RETAINING WALL SURVEY
SCALE 1 : 200

NOTES:-

- All dimensions in metres unless otherwise specified.
- All Levels are metres AODn.

Reproduced from the Ordnance Survey Digital Data with the permission of the Controller of HMSO, Crown Copyright Reserved 2015, Licence No 0100019217

Havant BOROUGH COUNCIL
Community: Neighbourhood Quality
Transport & Implementation Team

Public Service Plaza
Civic Centre Road
Havant. Hants. PO9 2AX
Telephone: (023) 9247 4174
Email: customer.services@havant.gov.uk
Internet: www.havant.gov.uk

TITLE
NORTH STREET, EMSWORTH
RETAINING WALL REPLACEMENT
MATERIALS ARRANGEMENT

DRAWN BY	CHECKED BY	DRG No.
MG	SJM	2015_11/002

DATE 04/06/2015
DIR NAME
SCALE AS SHOWN
CAD NAME

REV	DESCRIPTION	DATE	NAME	CHECK