




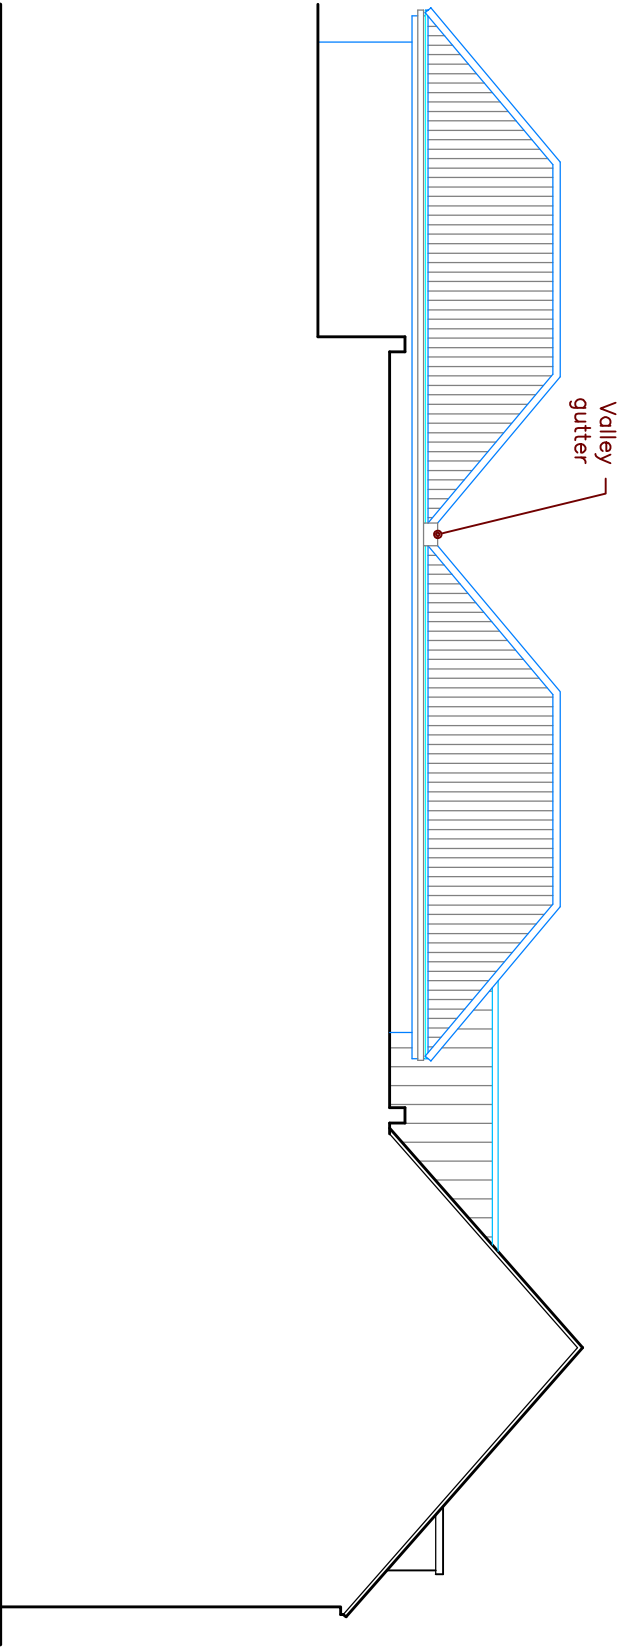


EAST ELEVATION

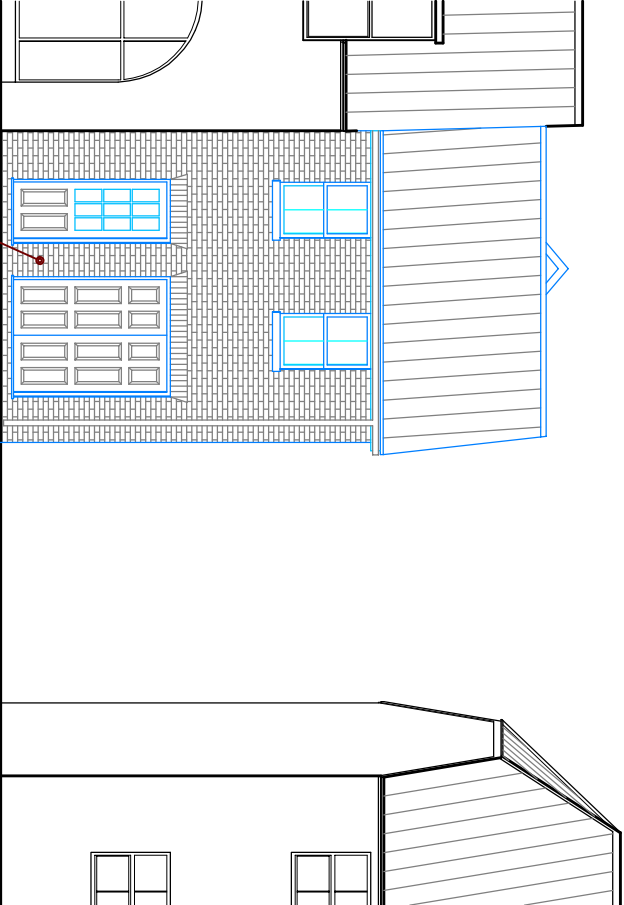

NORTH ELEVATION

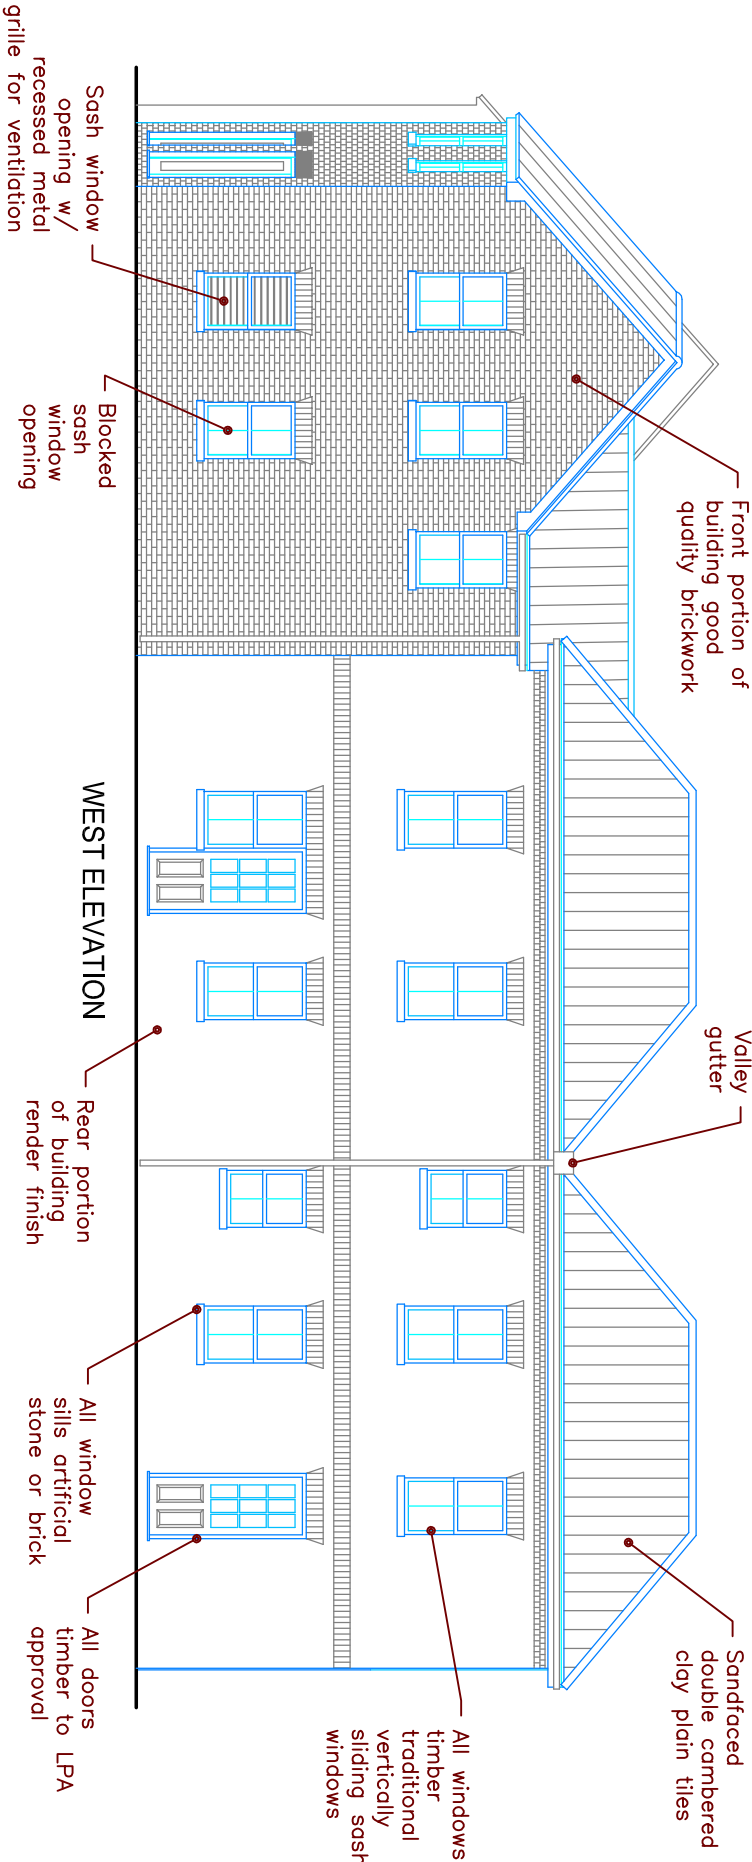

WEST ELEVATION

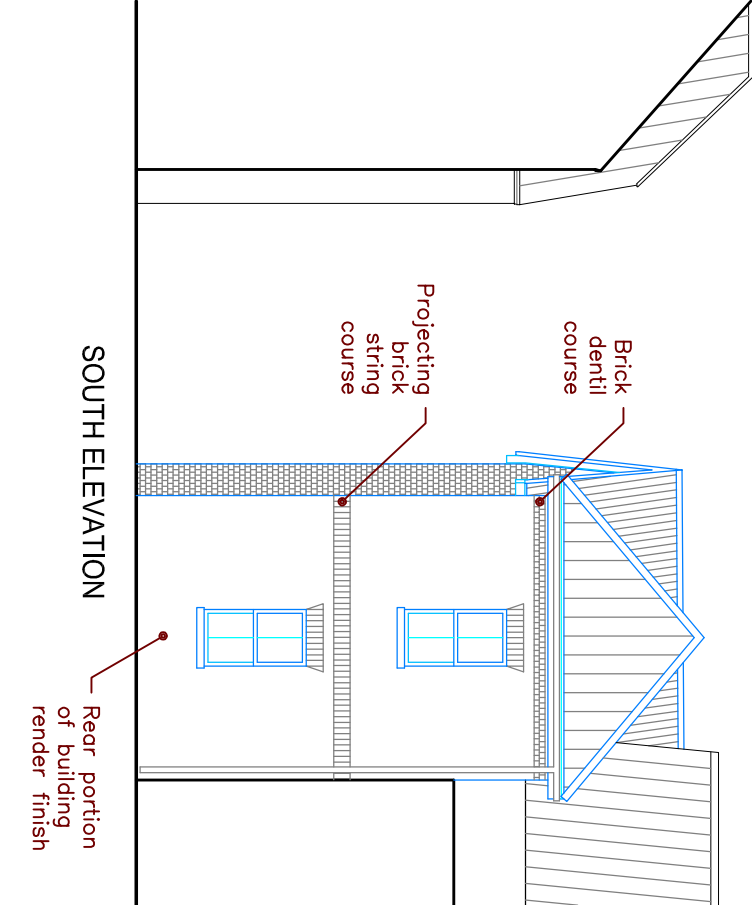

SOUTH ELEVATION

K

A

D

NIGHT

ARCHITECTURAL

DESIGN

The Gatehouse, Admirals Wood

7 Coldseat Way

Sainsbury Green

Southampton

SO31 7AT

nr: 07801 346 479

t: 01489 680 194

e: ian@k-a-d.co.uk

K.A.D. Ltd.

Project
10A THE PALLANT
HAVANT
PO9 1BE

Scale
1:100@A3

Date
SEP 2014

Client
CLIFF HARRIES

Drawing
PROPOSED ELEVATIONS

Project no.	Sequential	Blkg/Floor	Detail	Rev
KAD	04	A	PR2	D

023 9237 7800

HOLLOWAY

ILIFFE & MITCHELL

www.hi-m.co.uk