

adp

0845 365 1475
 mail@adp-ltd.co.uk
 www.adp-ltd.co.uk
 Richmond Court, 94 Botley Road, Park Gate, Southampton, SO31 1BA


project name/address:
36 Havant Road
Hayling Island
Hants
PO11 0PX

client:
Ms E Foster

drawing title:
Location Plan

Copyright
 Reproduced from Ordnance Survey's 1:1250 scale map
 with permission of Controller, HMSO Crown copyright.
 ADP Architects Ltd AR 100010061

job number: 1623	drawing number: L01	revision:
drawing scale/size: 1:1250 (A4)	date: Aug 13	drawing:

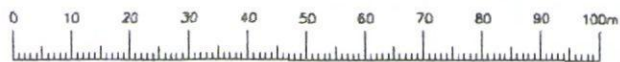

LINEAR SCALE 1:1250
 A4@1:1250

rev: date: note:



Indicative

The Maypole PH



Ordnance Survey (c) Crown Copyright 2013. All rights reserved. Licence number 100022432

HAVANT BOROUGH
 COUNCIL
 10 SEP 2014
RECEIVED