





Notes				
1. This drawing is the copyright of H&I Architects Ltd				
2. Do not scale this drawing except for Local Authority planning purposes				
3. All dimensions must be checked on site by the contractor prior to commencement of the works.				
Rev.	Revision	By	Date	Check
A	"Clear" Street Scene without frontage trees	PH	11.07.14	HJS
	addn: New electrical sub-station data end-use shown		11.07.14	



Proposed Site Section through Block A 1:200

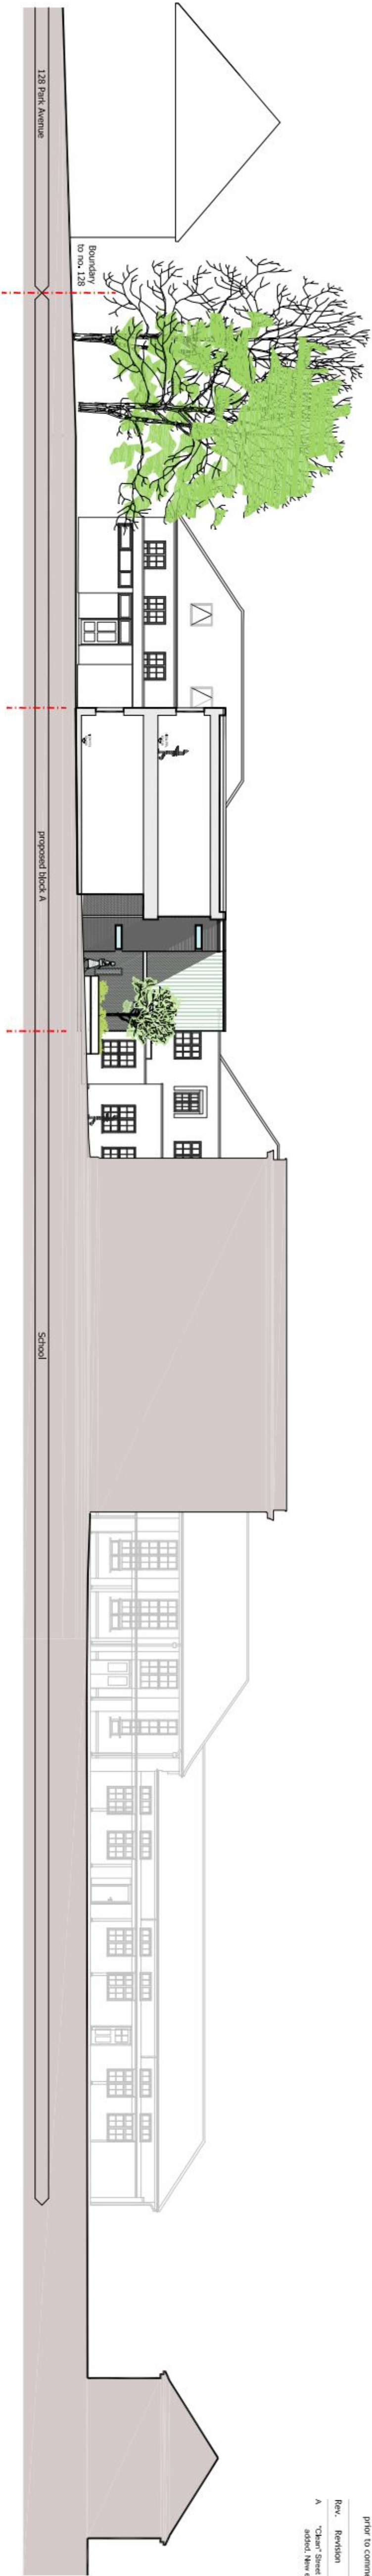

Proposed Site Section 1:200
Street Elevation from Park Avenue

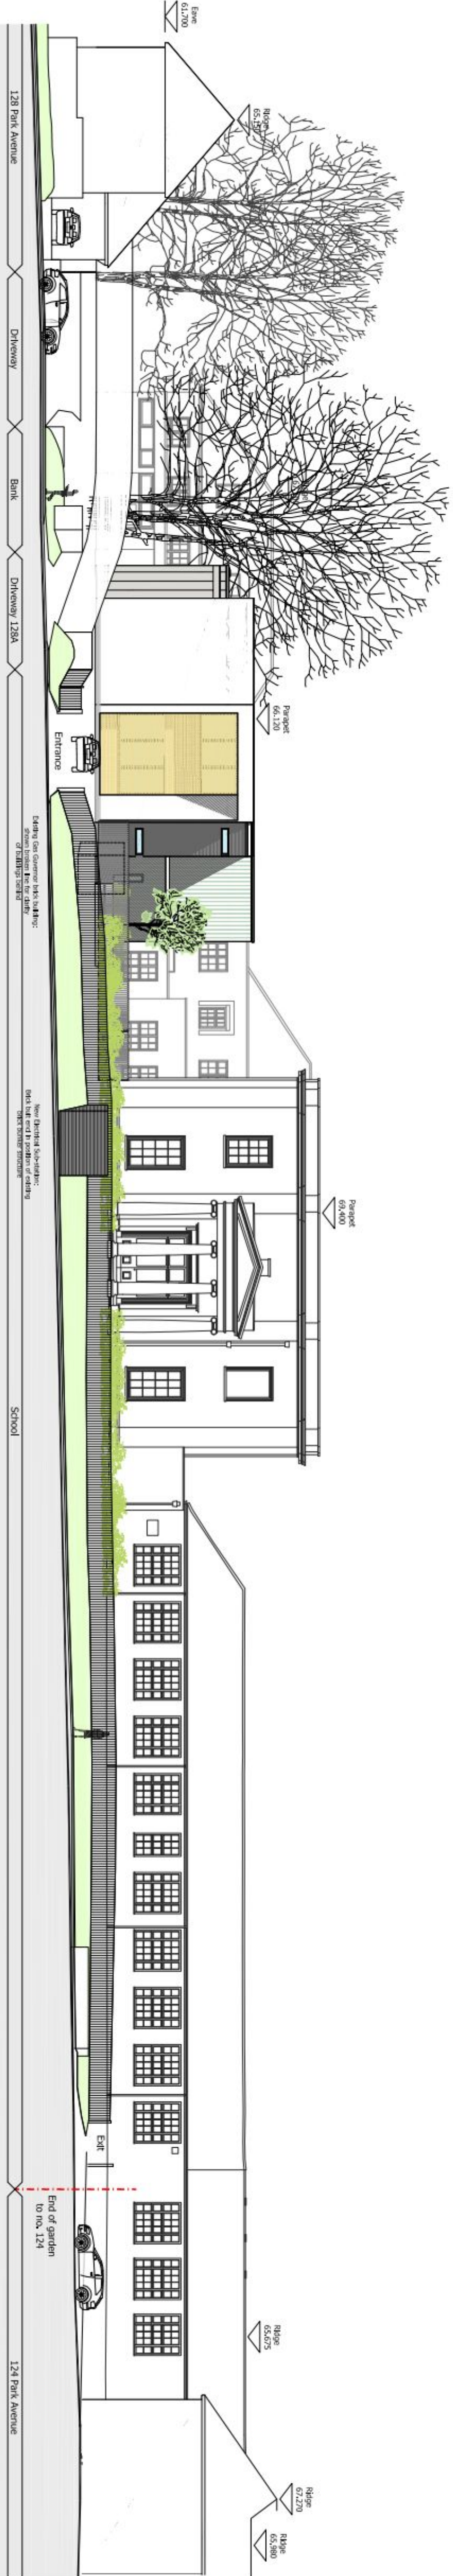

Proposed Site Section 1:200
Street Elevation from Park Avenue (frontage trees not shown for clarity of buildings behind).

