


**PROPOSED ALTERATIONS AND SINGLE STOREY ADDITIONS
13, SILVERDALE DRIVE, WATERLOOVILLE, HANTS
FOR MR & MRS D. BANNER.**

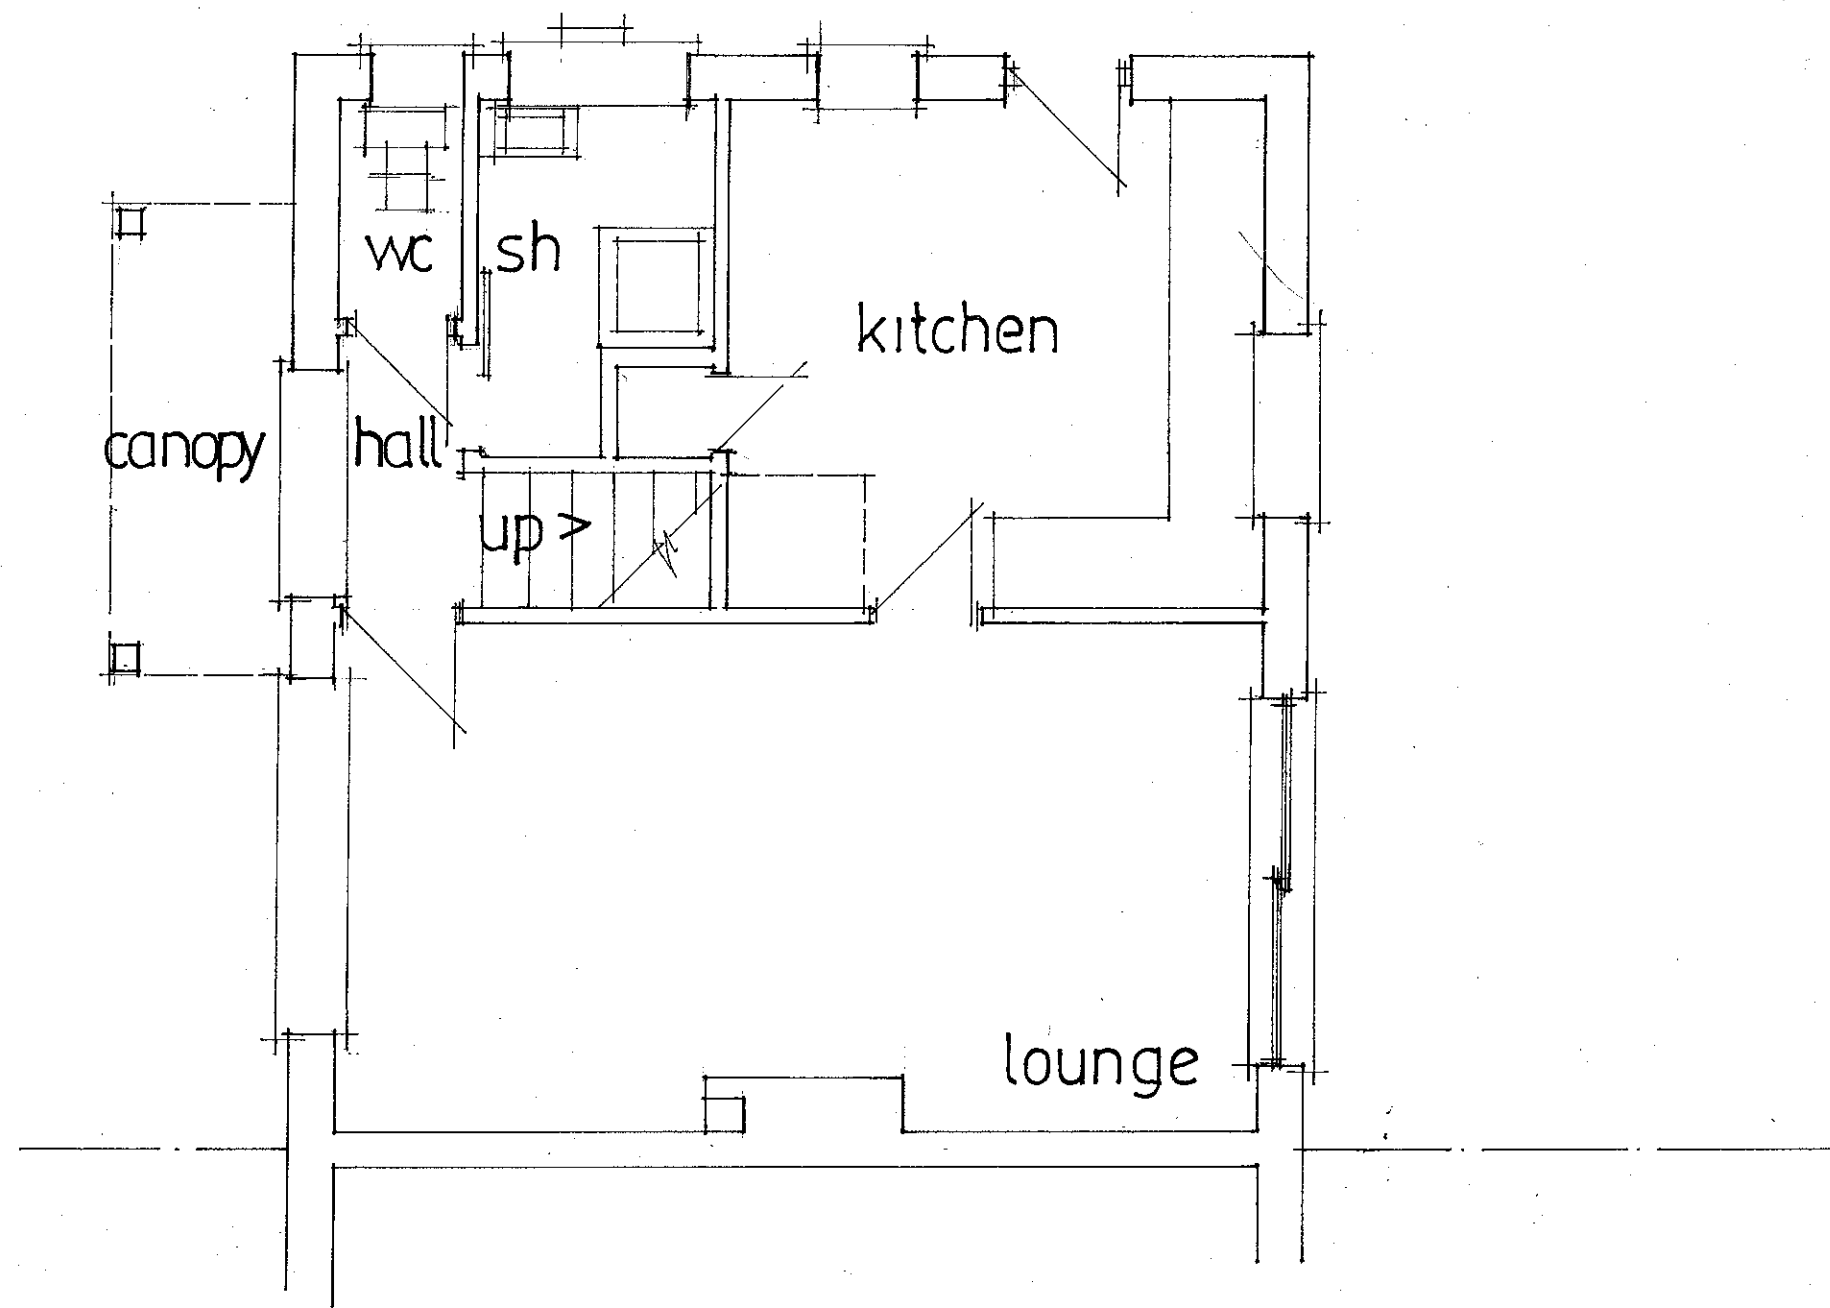

date nov 2013
scale 1:50

EXISTING GROUND FLOOR

PETER J. WALKER MRICS
CHARTERED SURVEYOR
182 SEAFRONT, HAYLING ISLAND, HANTS
PO11 9 AN

TEL: 02392 467571