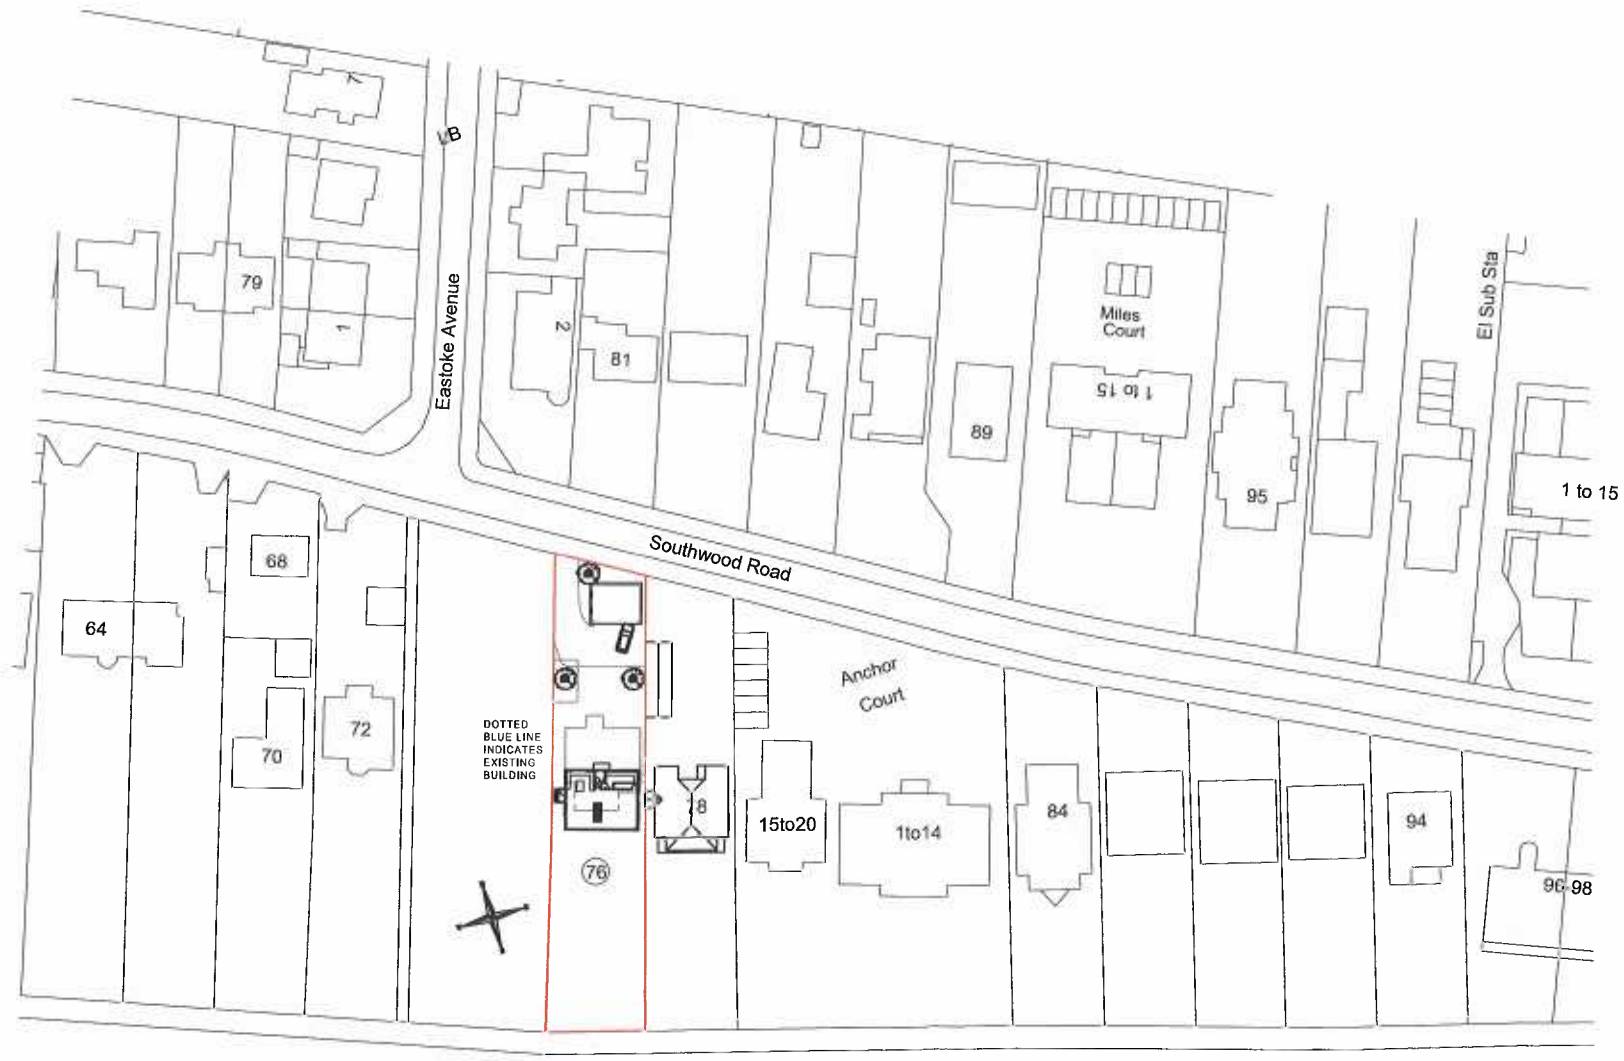


Received
22 JUN 2015
IPC Development Control

halcyon design
91 Kings Road, Godalming, Surrey, GU7 3EU.
01483 860583 . 07956 497350
stuart@halcyondesign.co.uk . www.halcyondesign.co.uk

Client:	Mike Greenwood	Drawing Title and Reference:	Location Plan	Date. June 2015
Project Title:	Southwood Road			Scale @ A3: 1:1250
Project Address:	76 Southwood Road, Hayling Island, PO11 9QF			Drawn by: Stuart Butcher

NOTES: SCALING FROM THIS DRAWING ONLY FOR PLANNING PURPOSES. DO NOT SCALE ON SITE..
REFER TO STRUCTURAL ENGINEERS REPORT FOR ANY STRUCTURAL CALCULATIONS AND DETAIL.
ALL MEASUREMENTS MUST BE CHECKED ON SITE PRIOR TO WORKS.
CLIENT / BUILDER SHOULD CHECK WITH BUILDING CONTROL THAT CURRENT REGULATIONS ARE COMPLIED WITH.