


APPROVED ELEVATIONS AS APP/13/00891

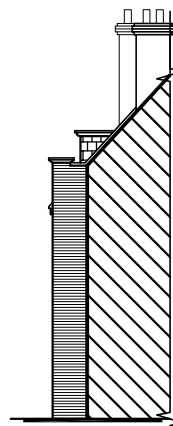

South



EAST



North




West

PROPOSED ELEVATIONS





South

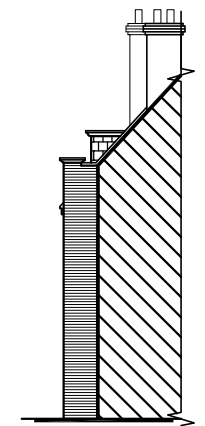

EAST




North

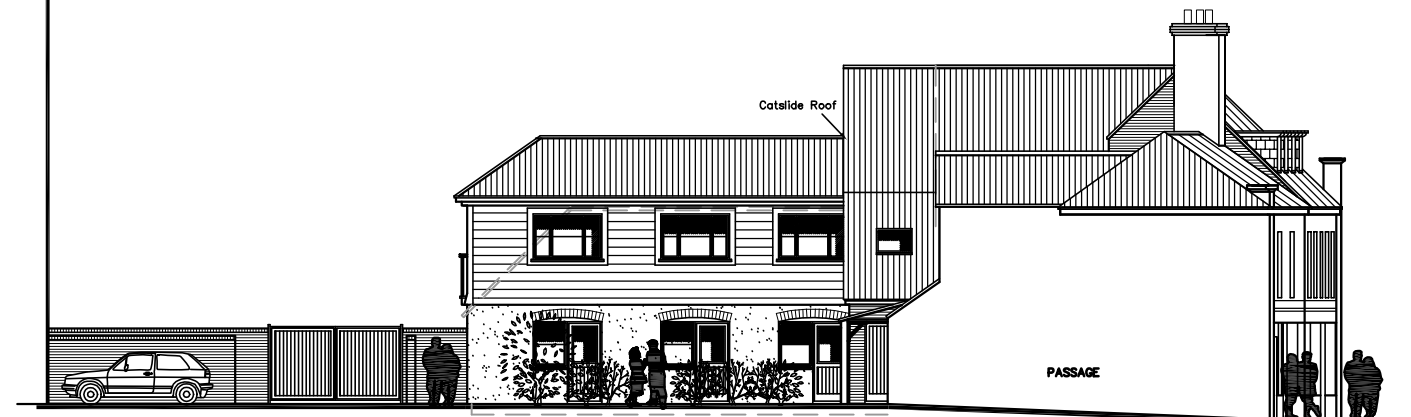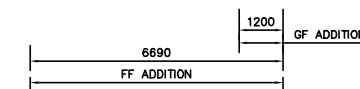

West

Davies Pharmacy
West Street, Havant
P09 1PF

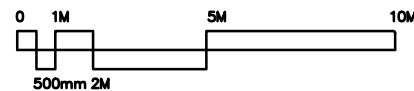

ELEVATIONS

Revisions
A. Cladding revisions. 25/07/14
B. Planning revisions. 15/09/14
C.

Martin Critchley
Chartered Architect
7 North Street
Havant, Hampshire, P09 1PW
023 92 474 919
critchleyarchitect@hotmail.com

Scale A1=1:100
Date 16/07/14
Drawn MHC/JHL

1317-411 B