



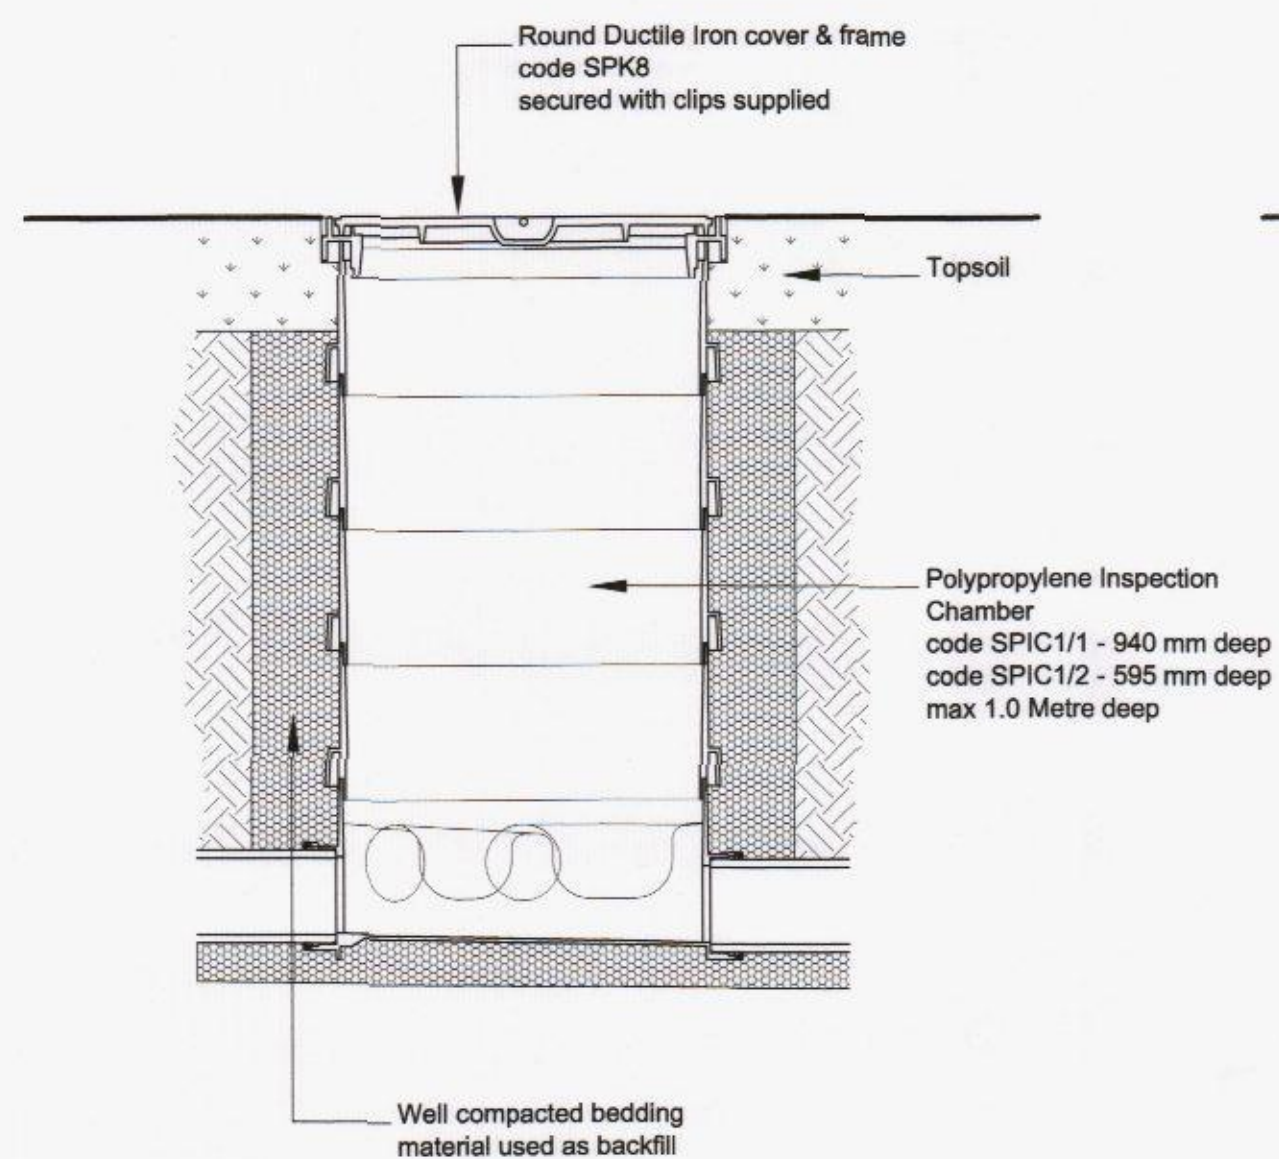


**Polypropylene Inspection Chamber
Installation Detail
AP3**

Sited in soft landscaped areas
With standard round cover

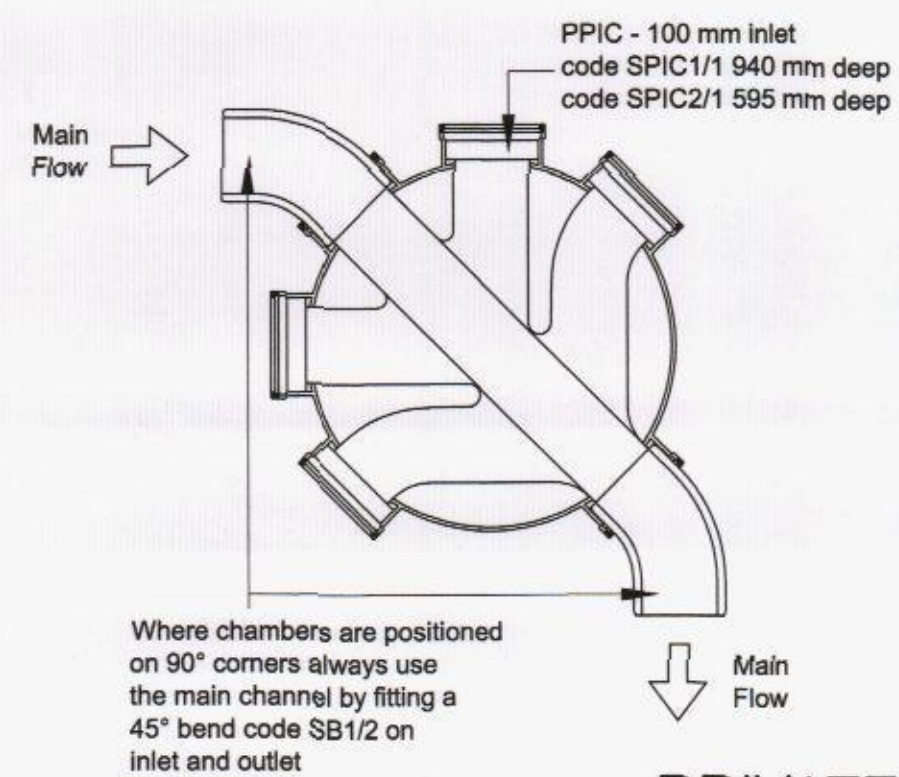



**PRIVATE DRAINAGE MANHOLES
I/C – INSPECTIONS CHAMBER
A/F – ACCESS FITTING**

(DETAILS BASED UPON HEPWORTH PRODUCTS)

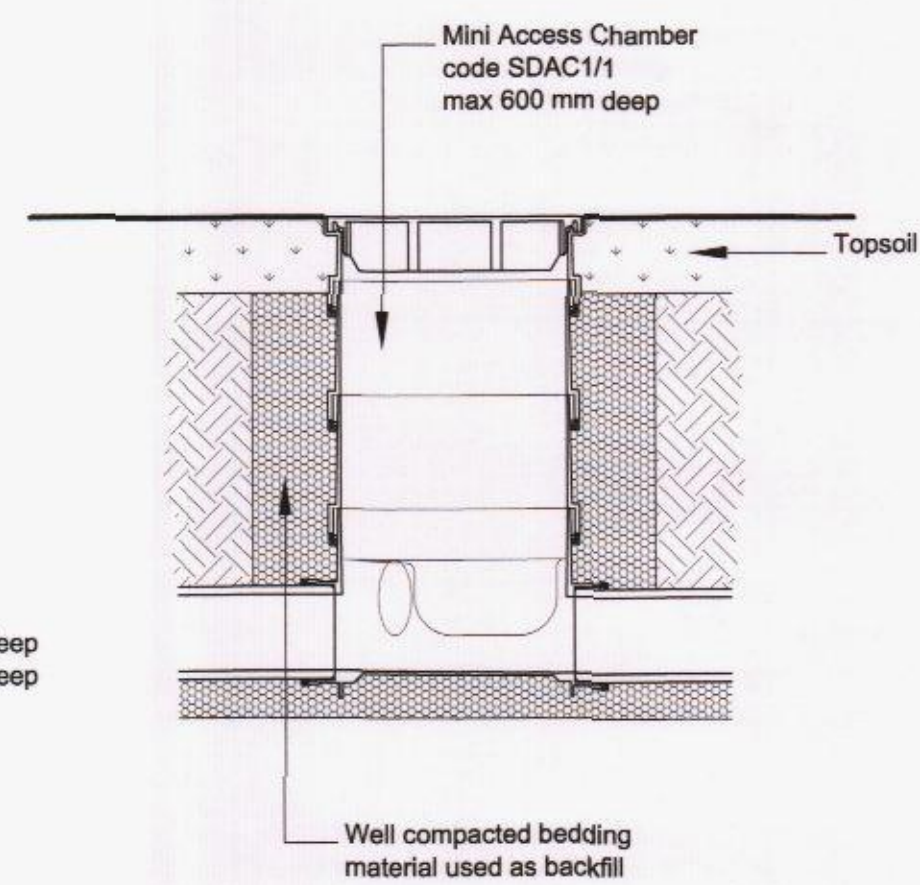

**Mini Access Fitting
Installation Detail
AP2**

sited in landscaped areas

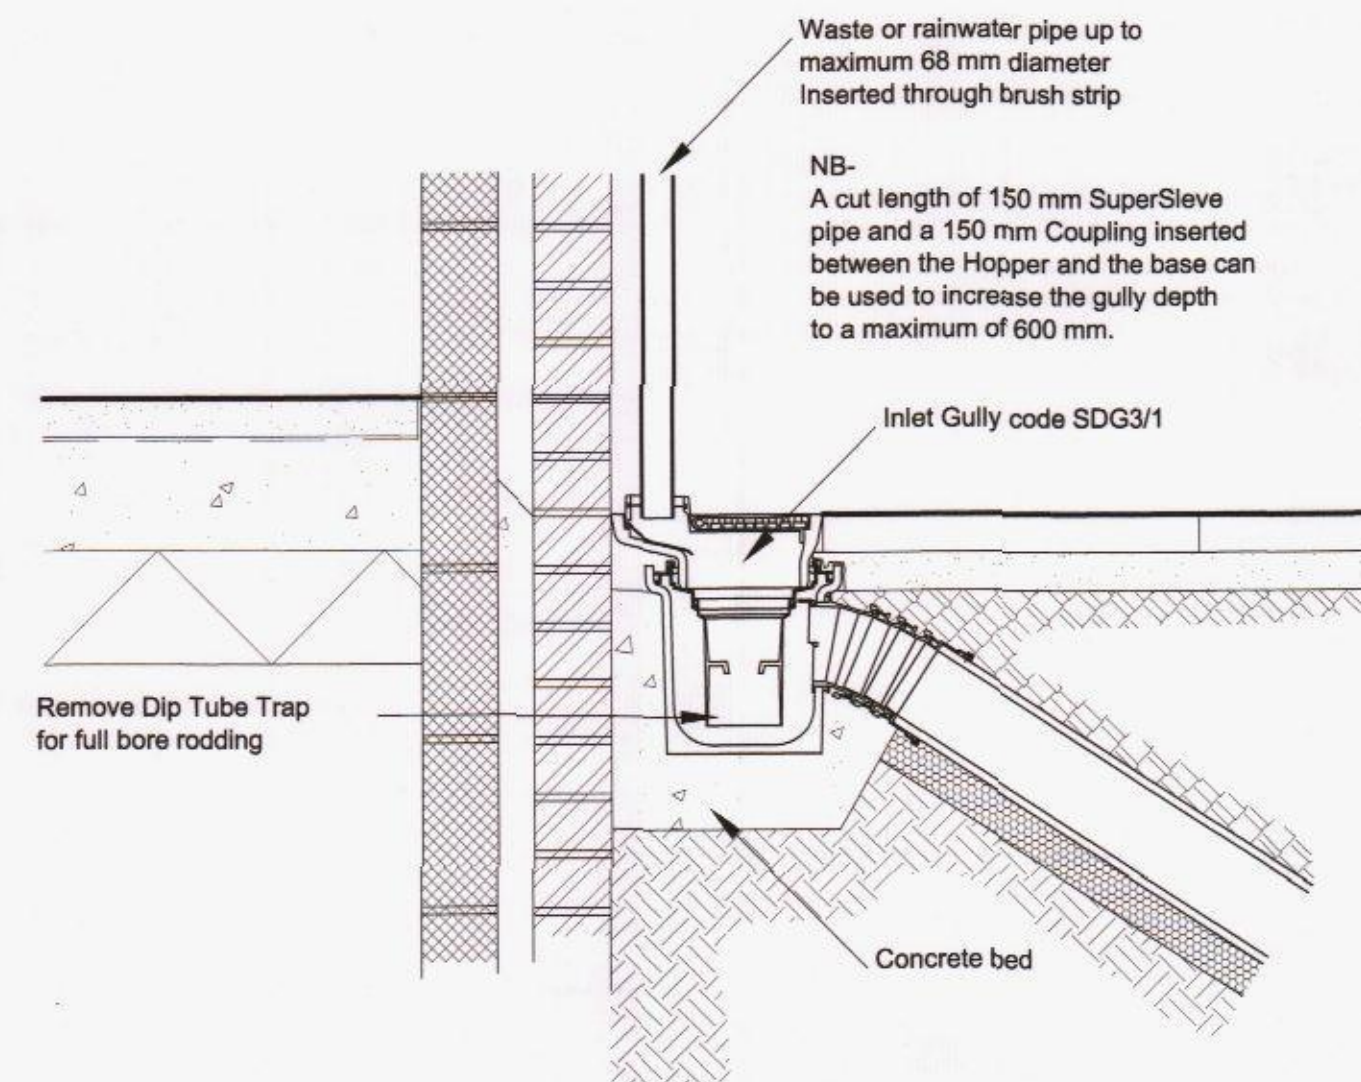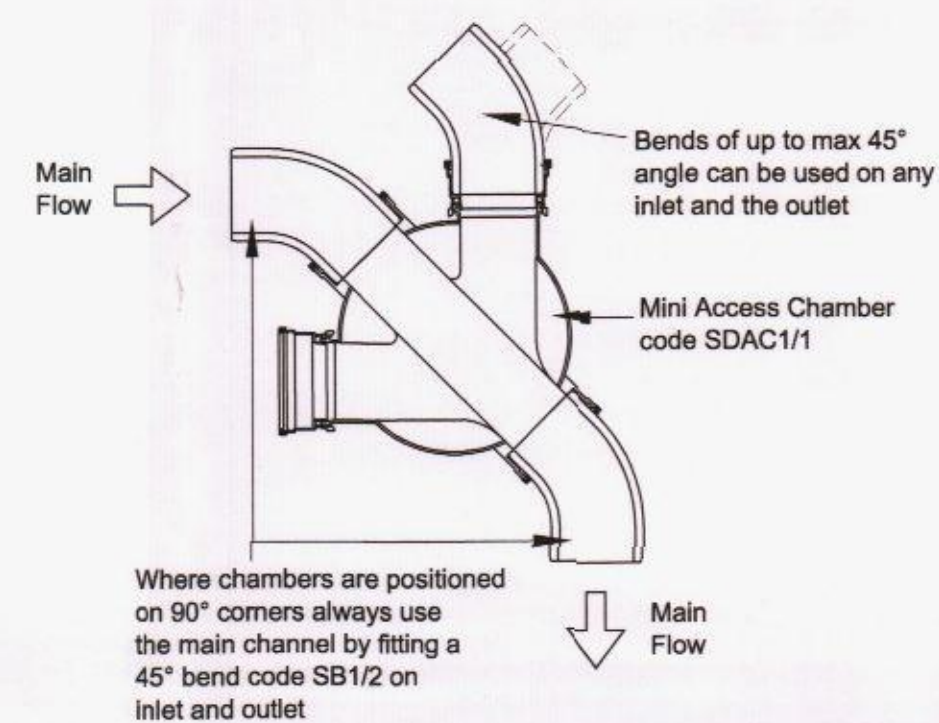

**Inlet Gully.
Connection Detail
GC1**

RODABLE GULLIES (RWP's)

(DETAILS BASED UPON HEPWORTH PRODUCTS)

Notes

1. THIS DRAWING IS COPYRIGHT & MUST NOT BE DISCLOSED TO THIRD PARTIES WITHOUT OUR PERMISSION.
2. SCALED DIMENSIONS ARE NOT TO BE USED FOR CONSTRUCTION.



P1 05.06.15 MRP PRELIMINARY FOR DISCUSSION

rev. date dm description

Project

PROPOSED REDEVELOPMENT
59-61 WEST STREET
HAVANT PO9 1LA

PRIVATE DRAINAGE
DETAILS

PRELIMINARY - NOT TO BE
USED FOR CONSTRUCTION

RJWatkinson
Consulting Civil and Structural Engineers

12 High Street, Lyndhurst,
Hampshire SO43 7BD
t: 023 8028 3794
e: rjwptrs@rjwatkinson.co.uk
www.rjwatkinson.co.uk

Drawn MRP Date JUN 2015 Scale AS SHOWN Size A1

Drawing No. Revision

9785-111

P1

0 100
Original A1 scale of drawing (mm)