
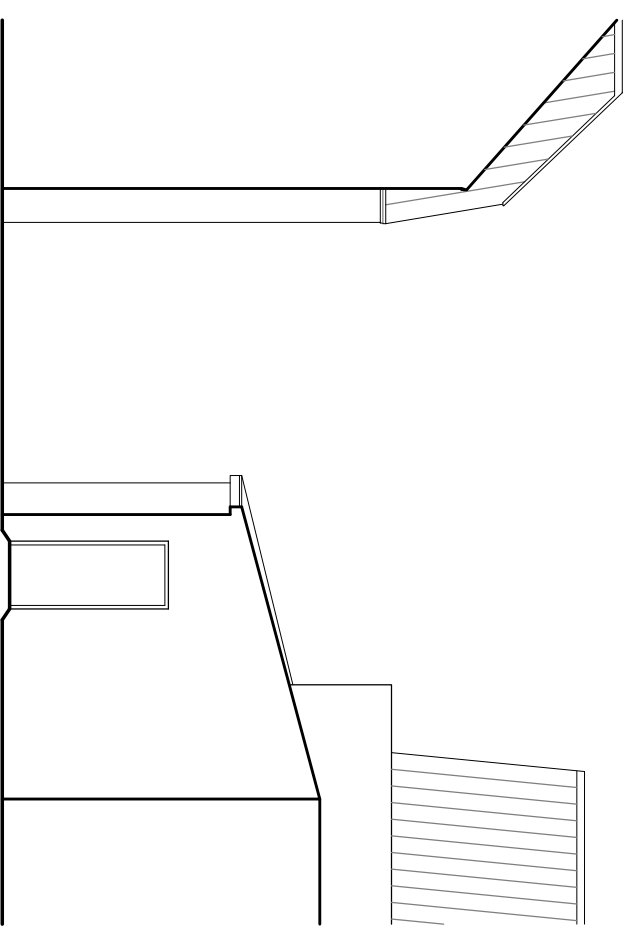
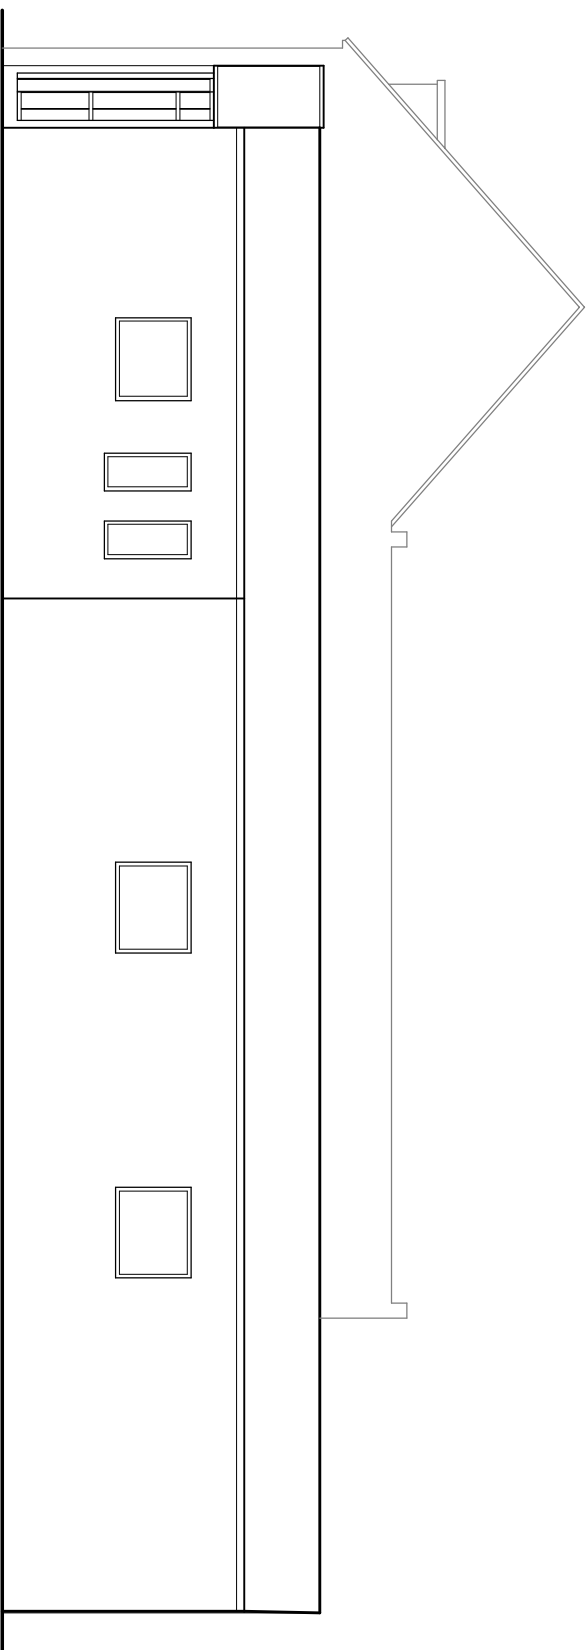
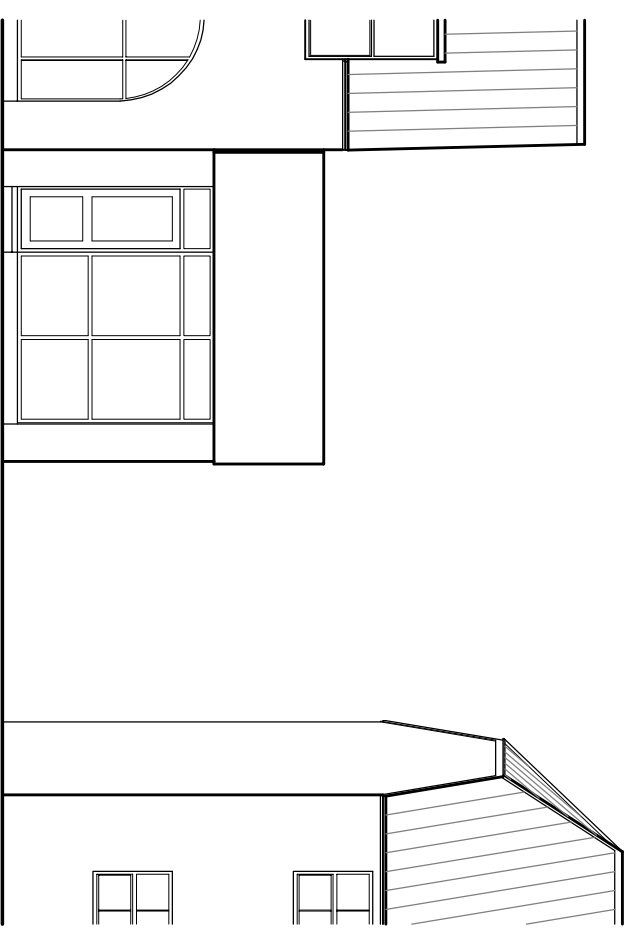


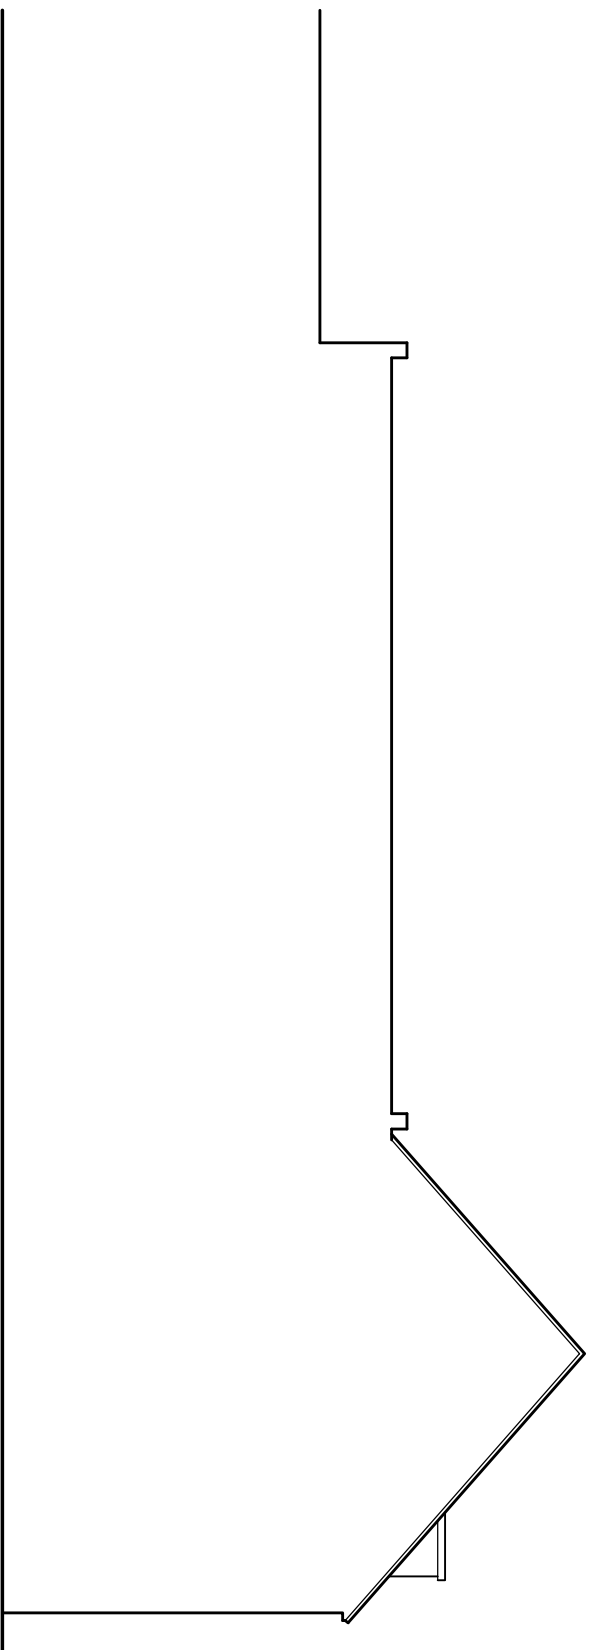

K.A.D. Ltd
 NIGHT
 ARCHITECTURAL
 DESIGN

Client: **CLIFF HARRIES**

Project: **10A THE PALLANT
HAVANT
PO9 1BE**

Scale: **1:100@A3**

Date: **SEP 2014**

Project no.	Sequential	Bldg/Floor	Detail	Rev
KAD	02	A	EX1	.

K.A.D. Ltd
 NIGHT
 ARCHITECTURAL
 DESIGN

Client: **CLIFF HARRIES**

Project: **10A THE PALLANT
HAVANT
PO9 1BE**

Scale: **1:100@A3**

Date: **SEP 2014**

Project no.	Sequential	Bldg/Floor	Detail	Rev
KAD	02	A	EX1	.

