


PROPOSED REAR CONSERVATORY
203, HAVANT ROAD, HAYLING ISLAND, HANTS
FOR MR C. CAIRNS.

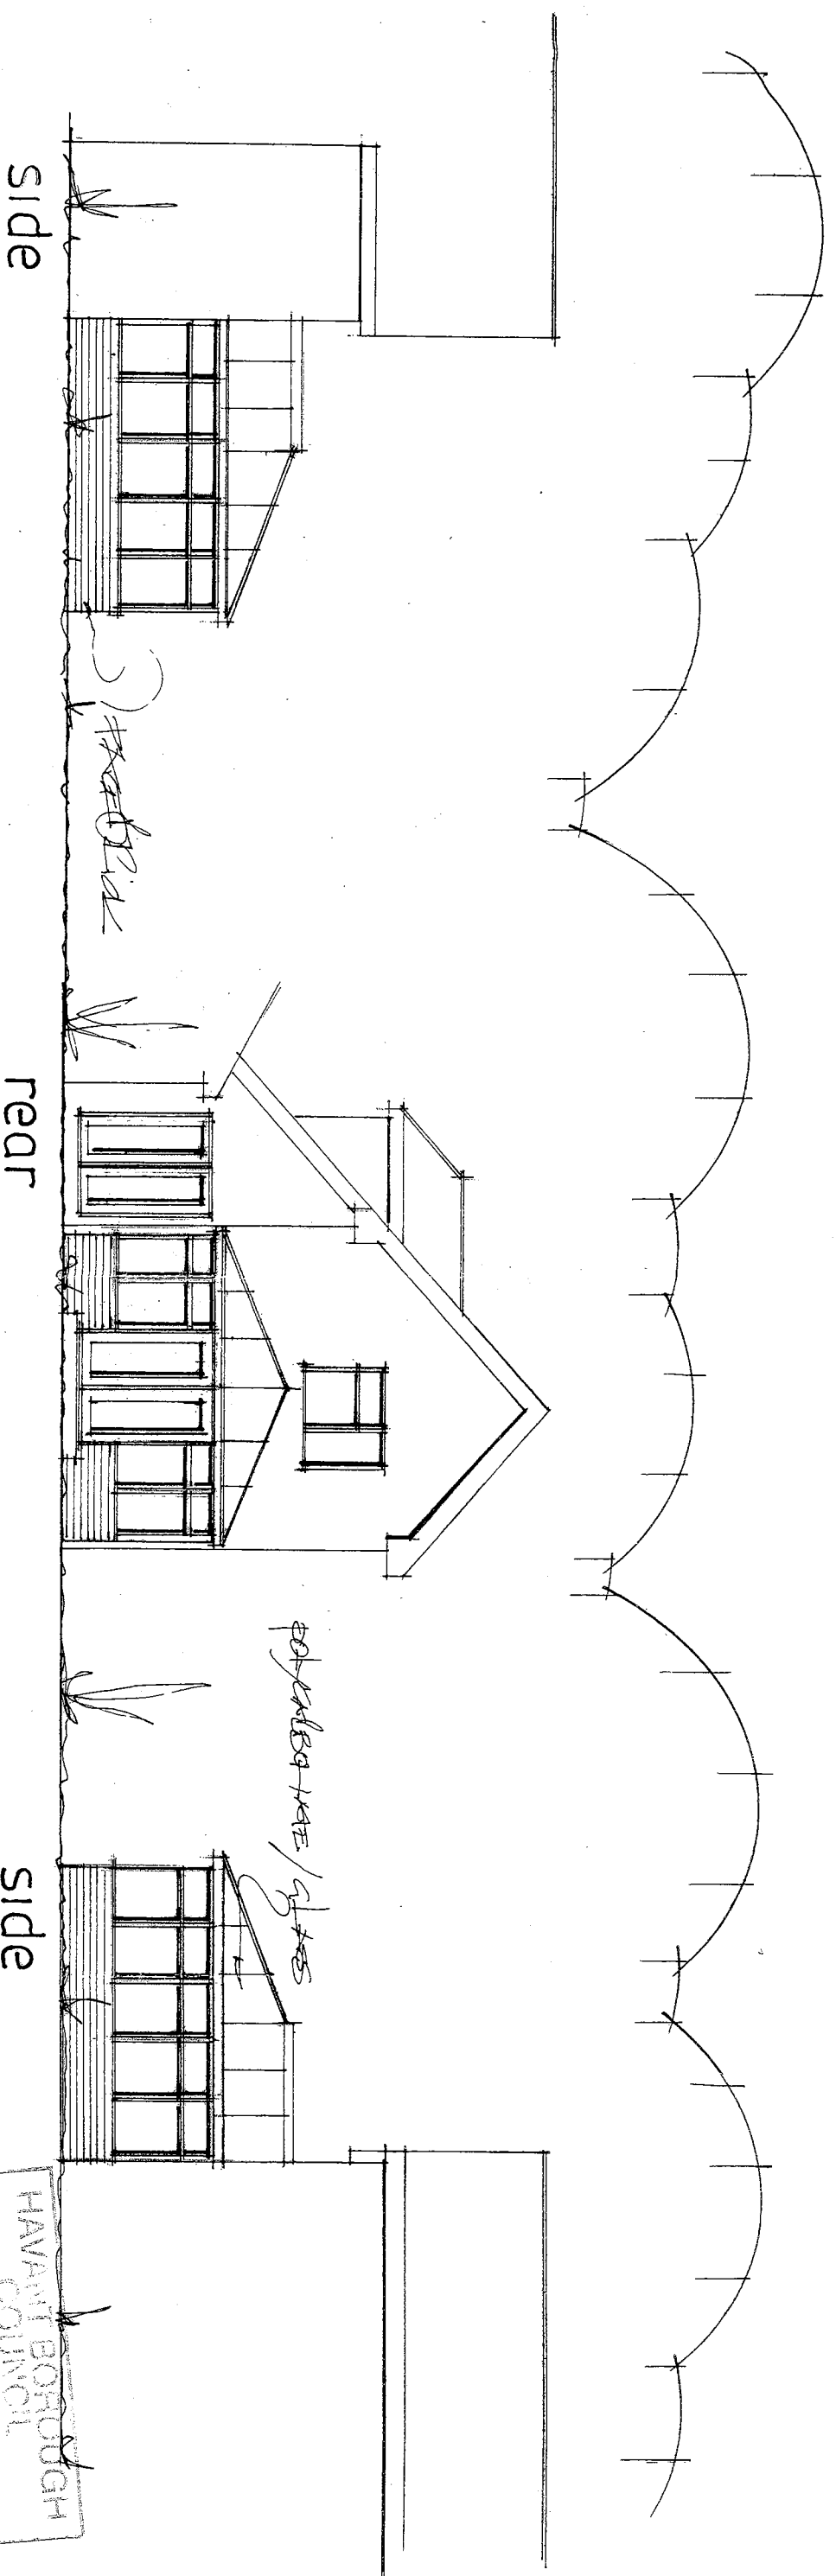


PROPOSED ELEVATIONS

PLANNING ONLY DRAWING

date feb 2015
scale 1:100

PETER J. WALKER MRICS
CHARTERED SURVEYOR
182 SEAFRONT, HAYLING ISLAND, HANTS
PO11 9 AN

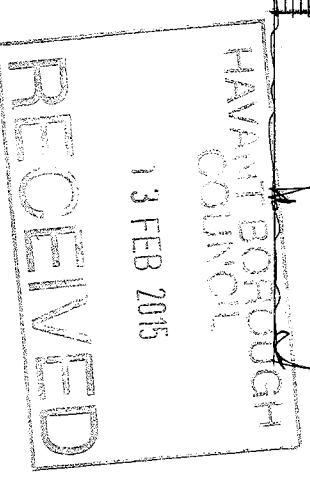

TEL: 02392467571