



ELEVATIONS AS EXISTING 1:100

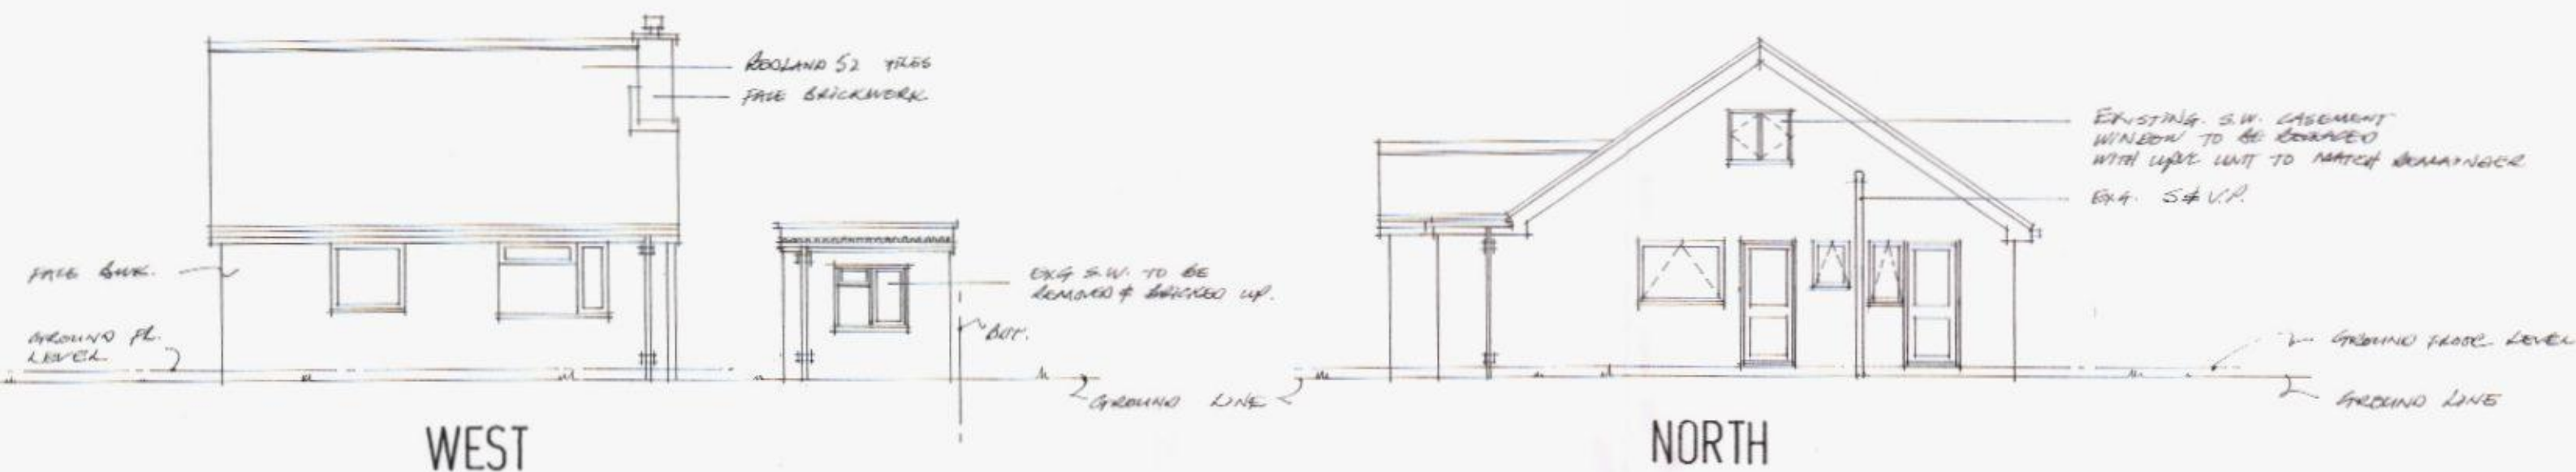

NOTES :-

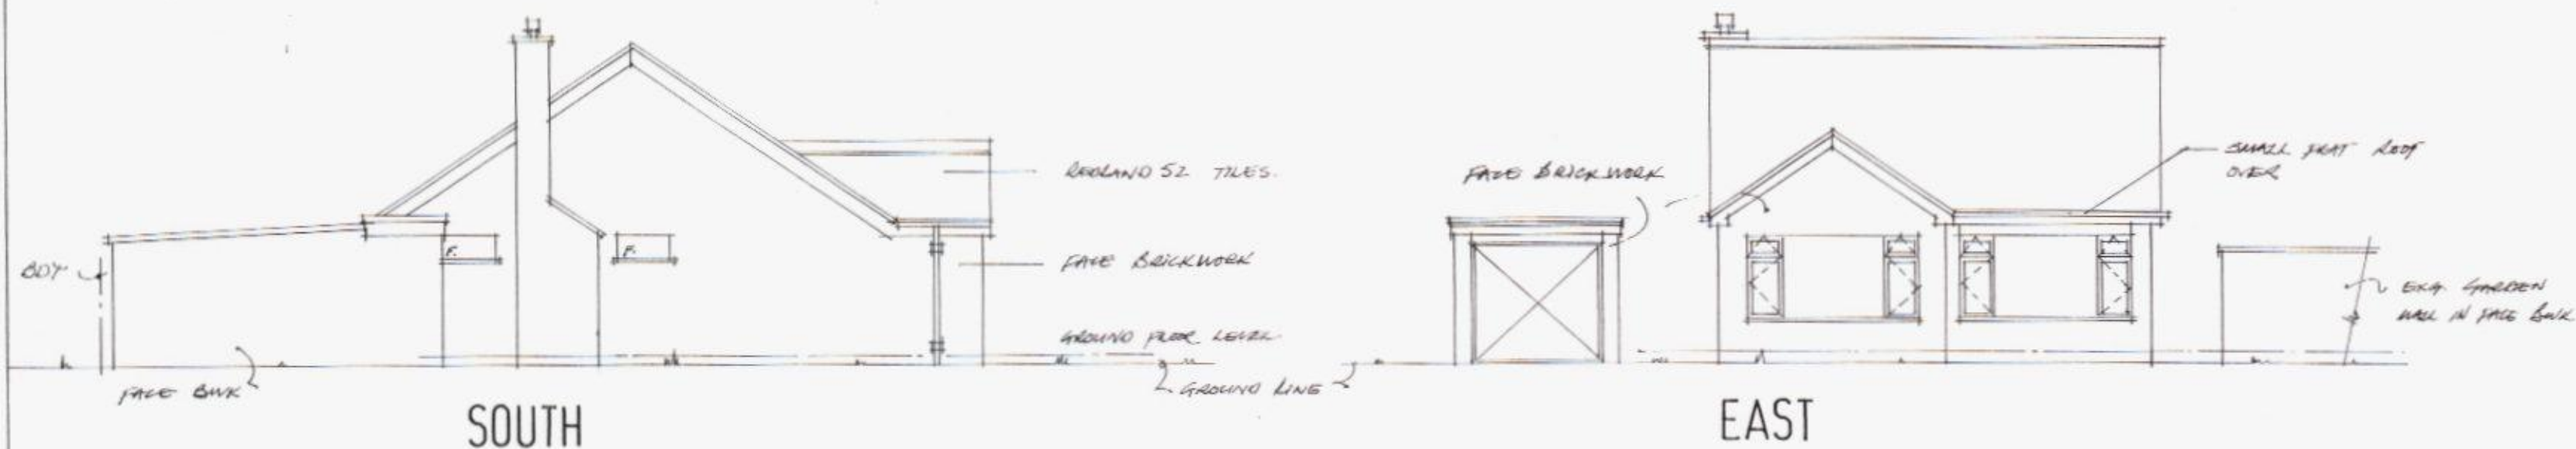

PROPOSED ALTERATIONS & EXTENSIONS.
1 LYNTHURST CLOSE,
HAYLING ISLAND, HANTS., PO11-9HB.

For :- MR&MRS C. RANDALL

Drawing No., 1/3 April 2014

SUBMITTED BY :-