





Ordnance Survey (c) Crown Copyright 2015.
All rights reserved. Licence number 100022432
Location Plan
Scale 1:1250

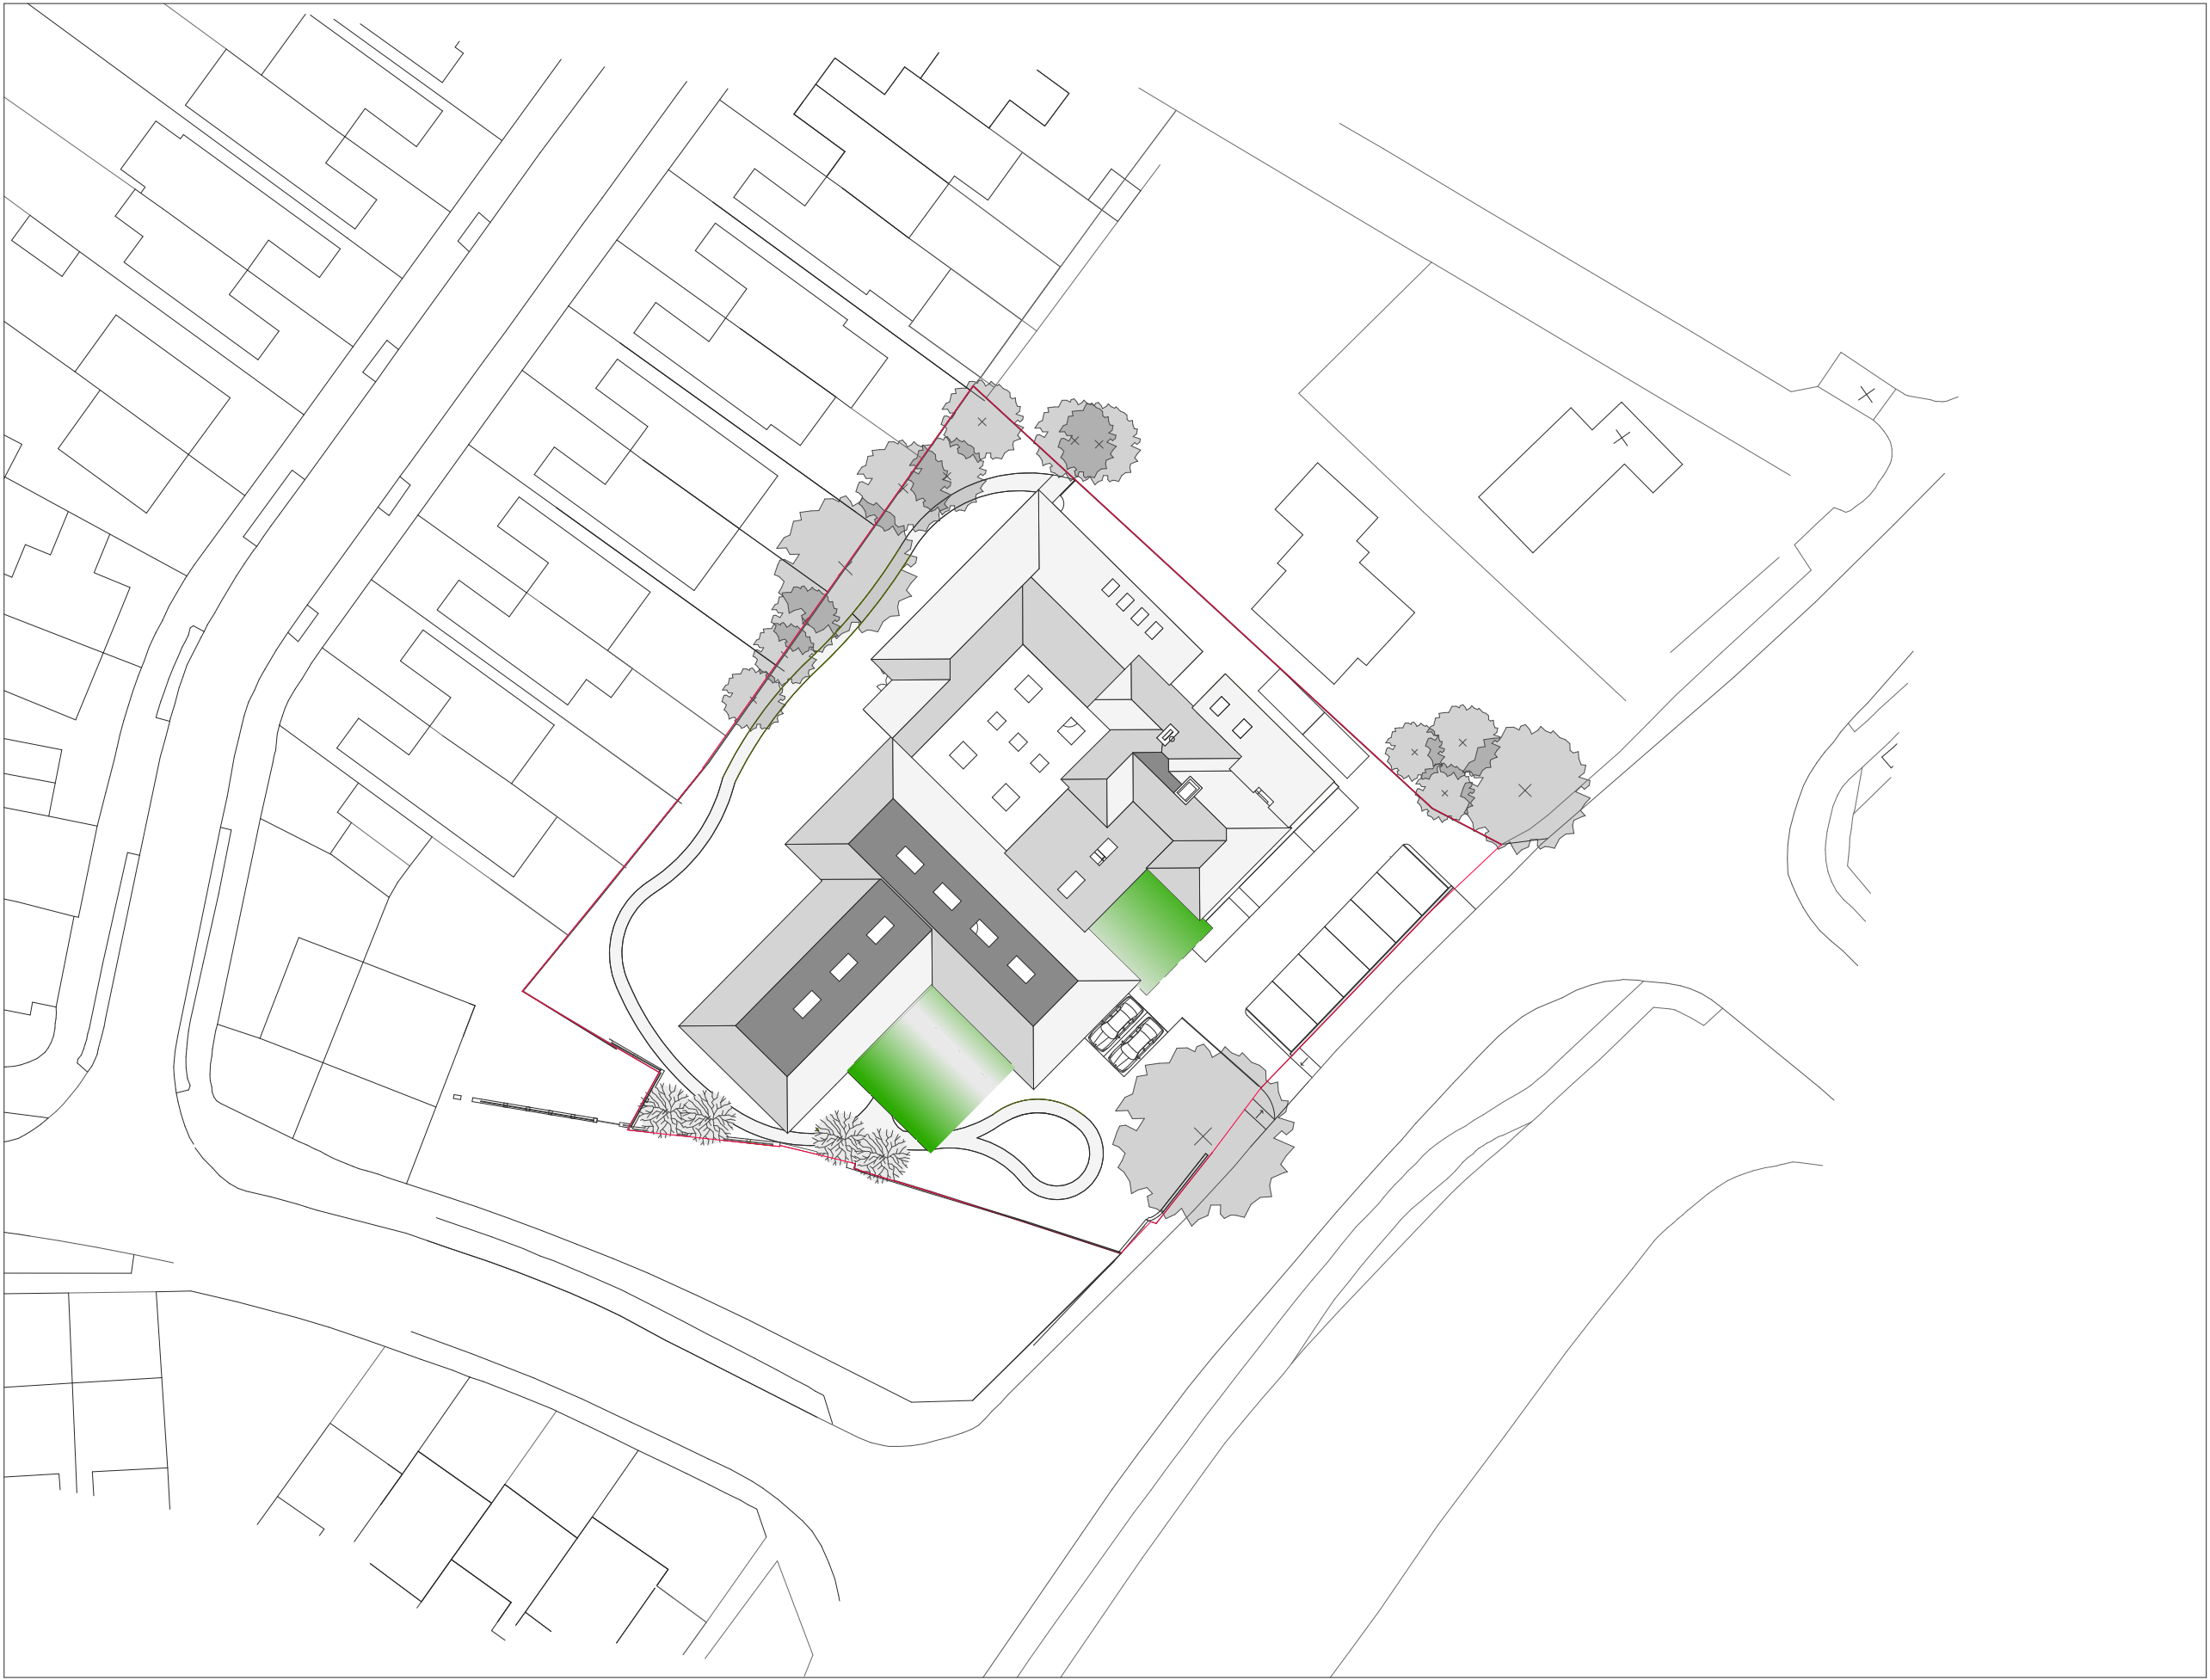

Ordnance Survey (c) Crown Copyright 2015. All rights reserved. Licence number 100022432
Block Plan
Scale 1:500

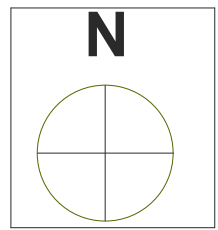

0

100mm @A1

Note: All dimensions to be checked on site by the contractor before fabrication and erection. Figured dimensions to be taken in preference to scaled dimensions. This drawing is the copyright of the architects and must not be reproduced or used without their express consent, except for the purposes of a planning application. Electronic issue of this drawing to be confirmed by paper hard copy only.

revisions & notes:	A	27.03.2015	KD	Issued for Planning
	B	07.06.2015	KD	Amendments added. Issued for Planning
	C	13.07.2015	KD	Bay window removed. Issued for Planning

project: Mr T. M. Maloney
Care Home Extension
Oaklands, Stakes Hill Road,
Waterlooville

drawing name: Location Plan & Block Plan

status: For Planning
date: February 2015
scale: 1:1250 / 1:500 @A1
drawn: KD



61 South Street, Havant, Hampshire PO9 1BZ
t: 023 9248 2494 f: 023 9248 1152
e: design@pwp-architects.com w: www.pwp-architects.com

Project No. 5011 drawing No. 1200 rev C