




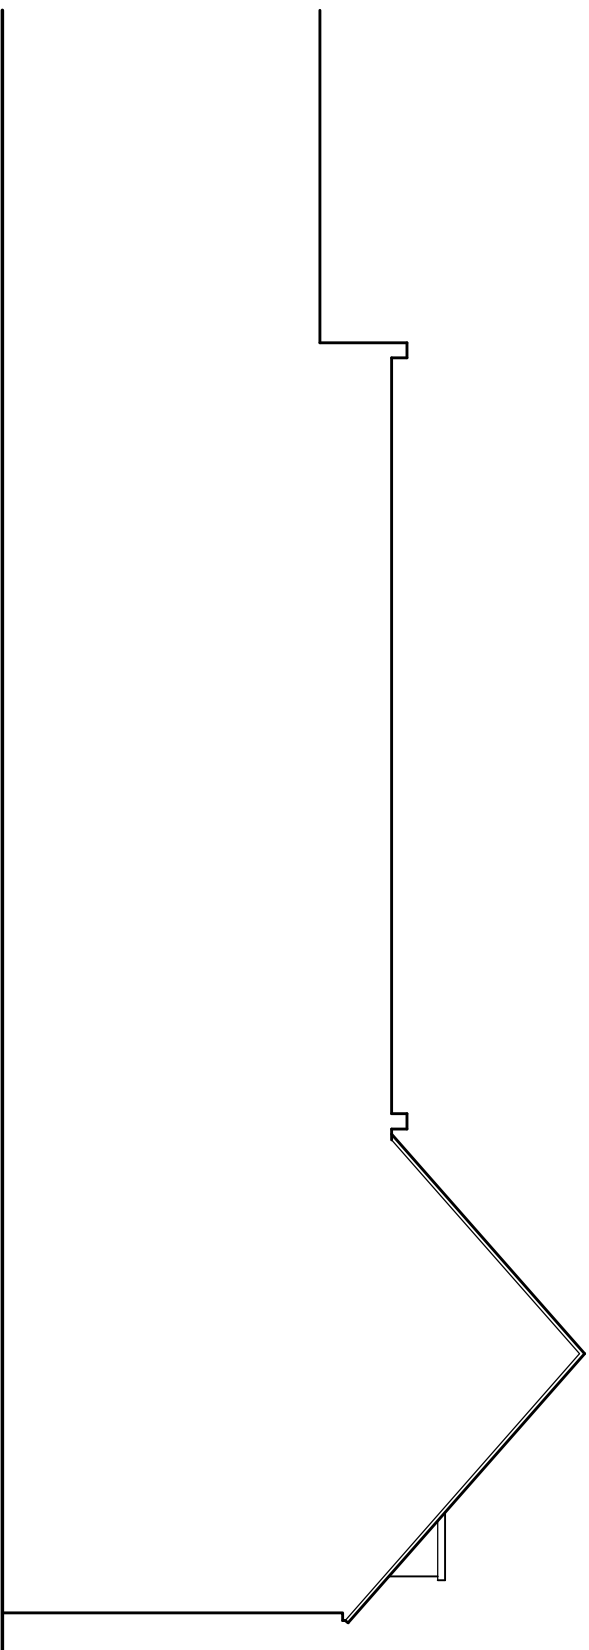


EAST ELEVATION

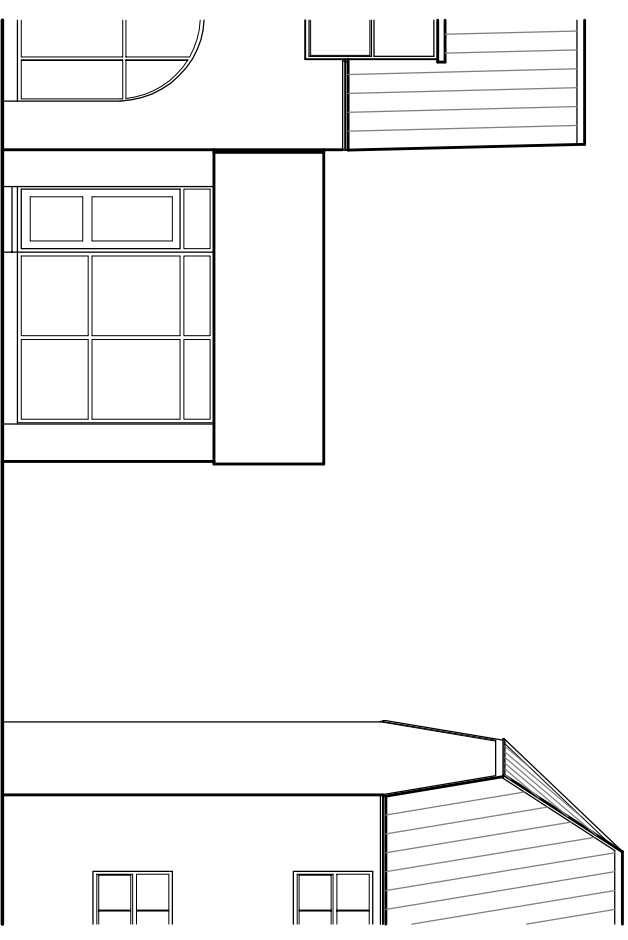

NORTH ELEVATION

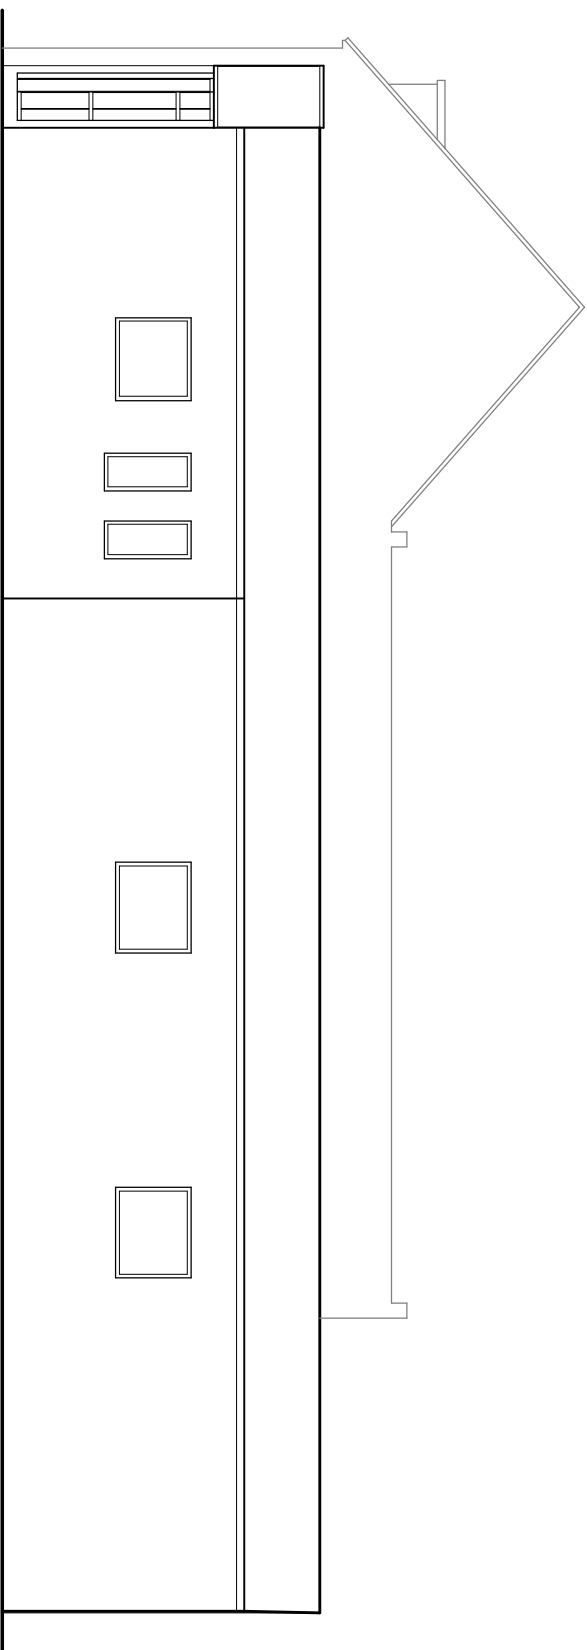

WEST ELEVATION

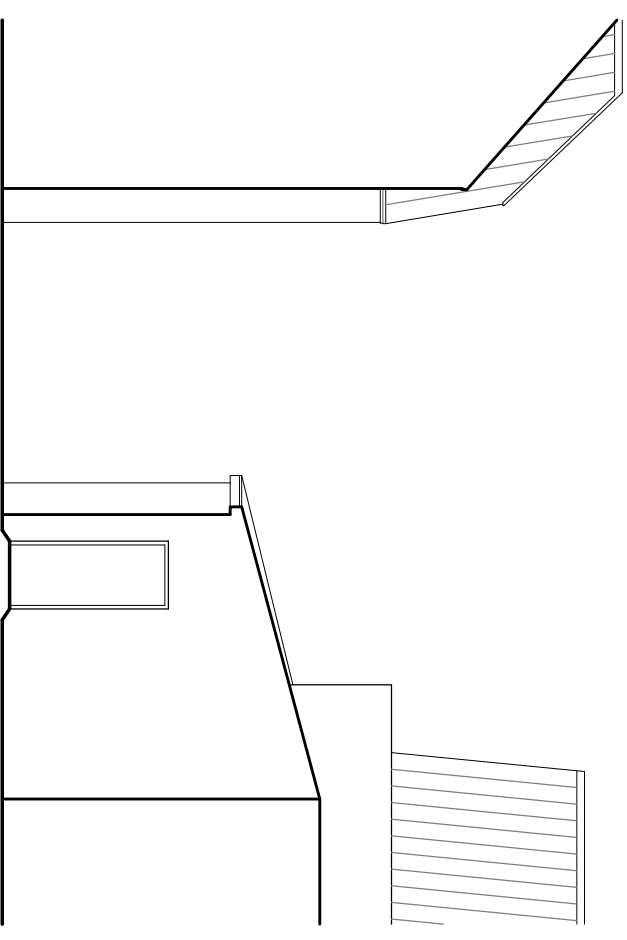

SOUTH ELEVATION

Drawing		Client	
EXISTING ELEVATIONS		CLIFF HARRIES	
		K.A.D. NIGHT ARCHITECTURAL DESIGN The Gatehouse, Admirals Wood 7 Coldest Way Santisbury Green Southampton K.A.D. Ltd. SO31 7AT m: 077801 346 479 t: 01489 660 194 e: ian@k-a-d.co.uk	
Project		Scale	
10A THE PALLANT HAVANT PO9 1BE		1:100@A3	
		Date	
		SEP 2014	
Project no.	Sequential	Bldg/Floor	Detail
KAD	02	A	EX1
			Rev
			.

