




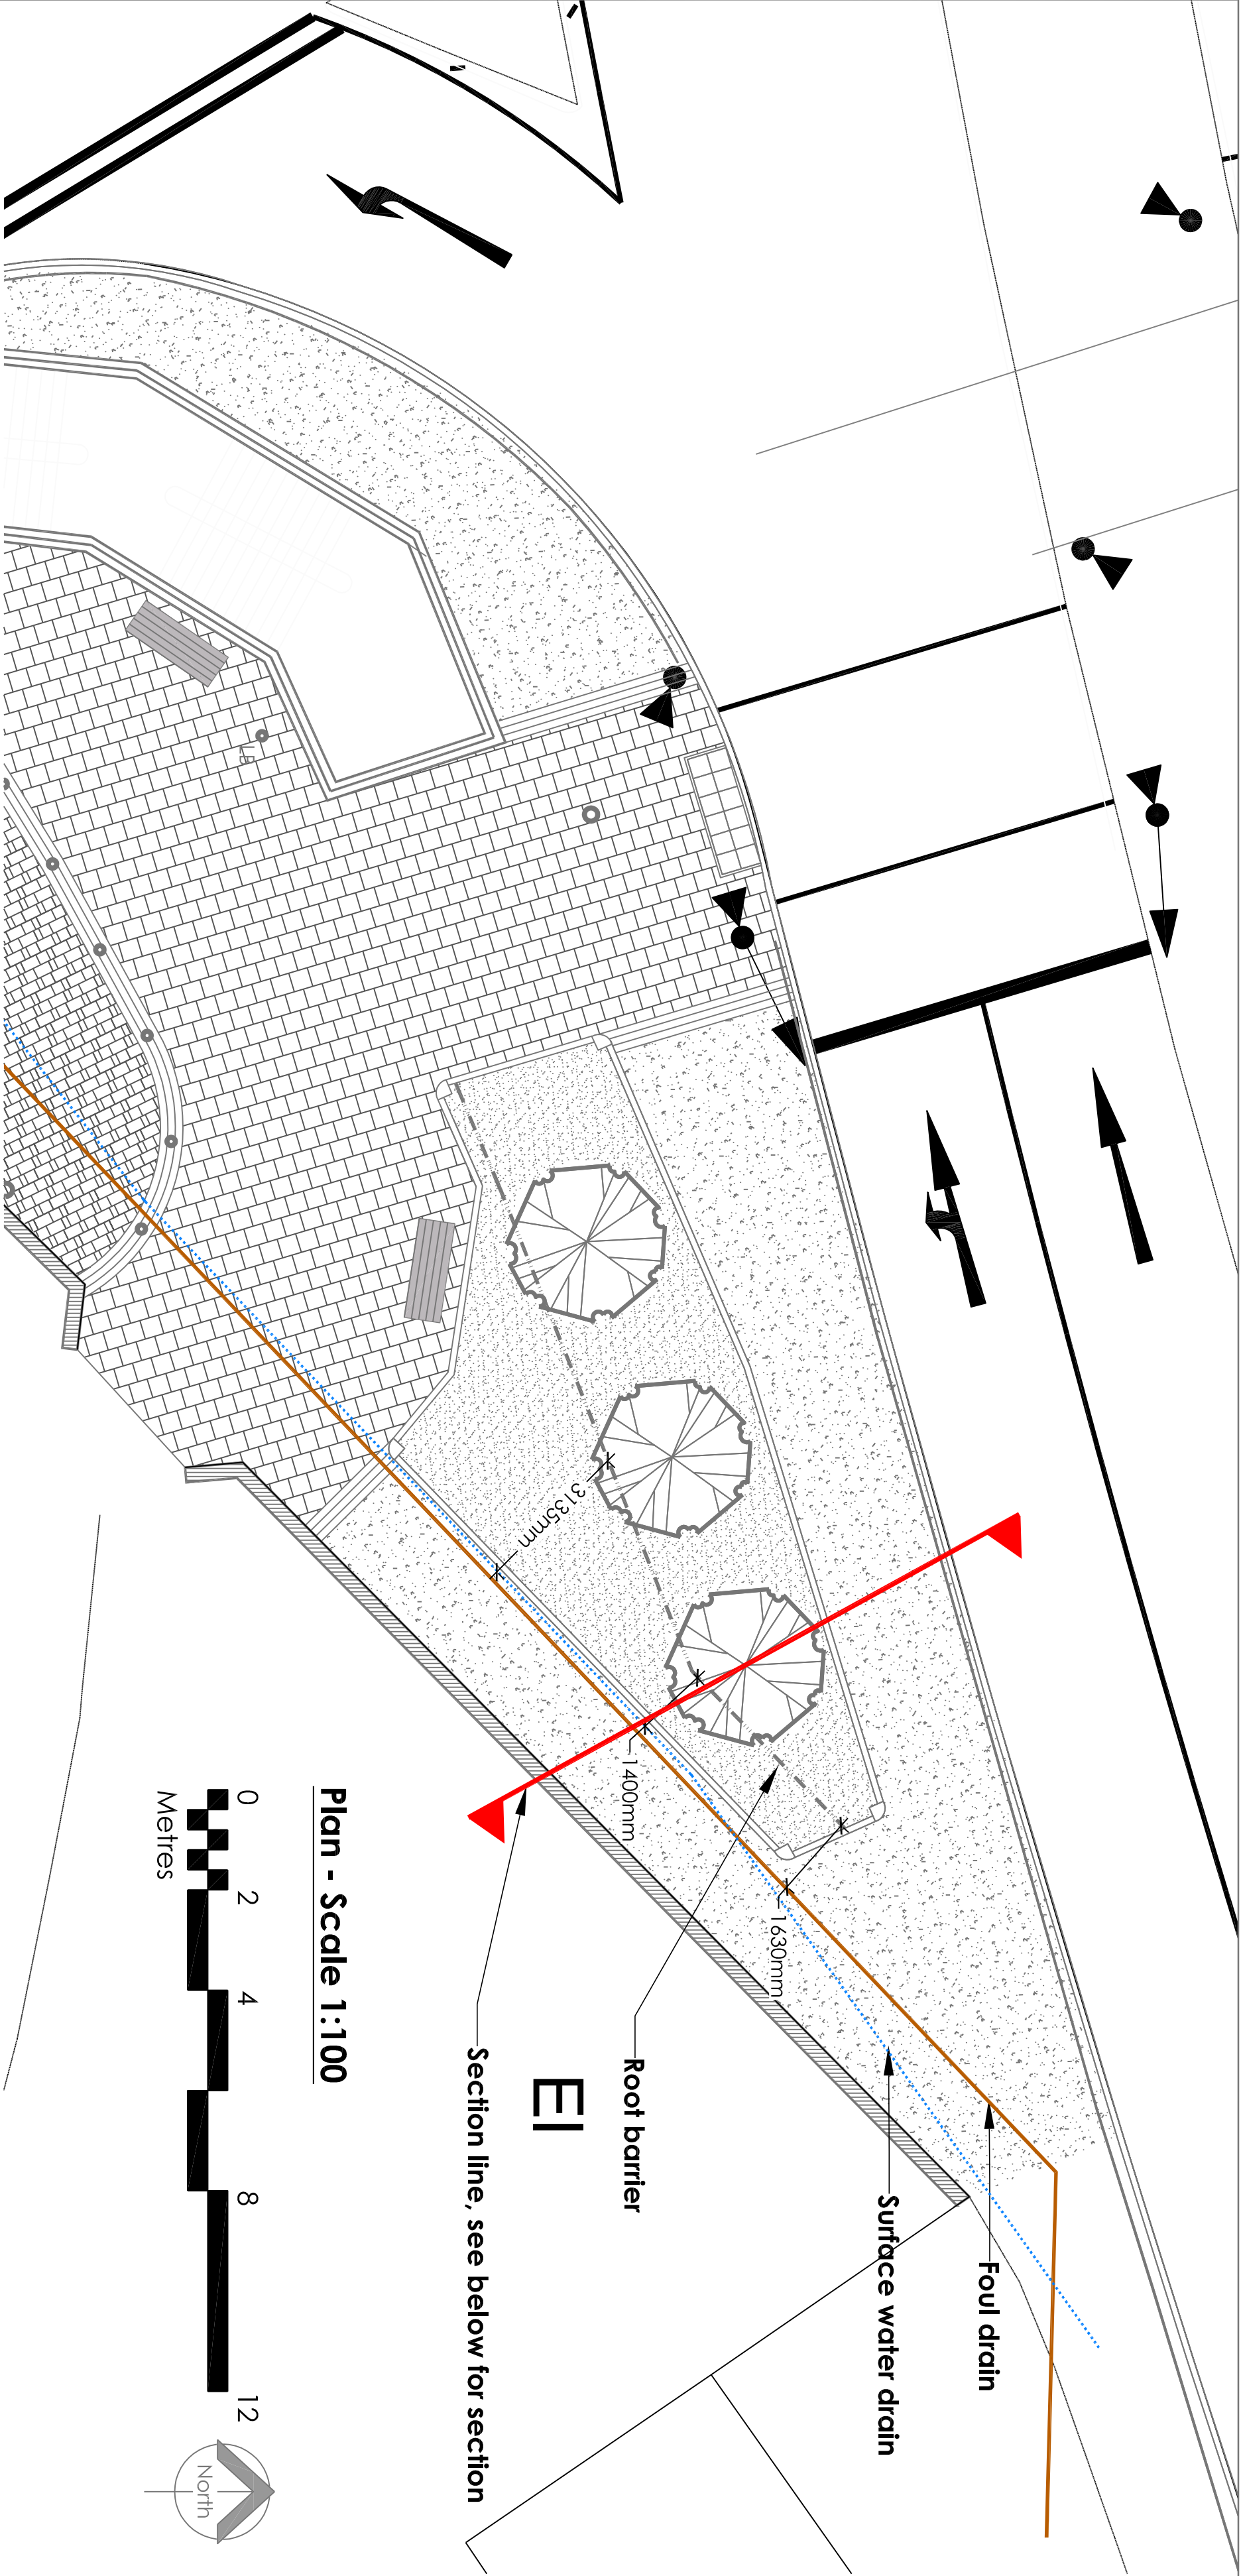

Plan - Scale 1:100

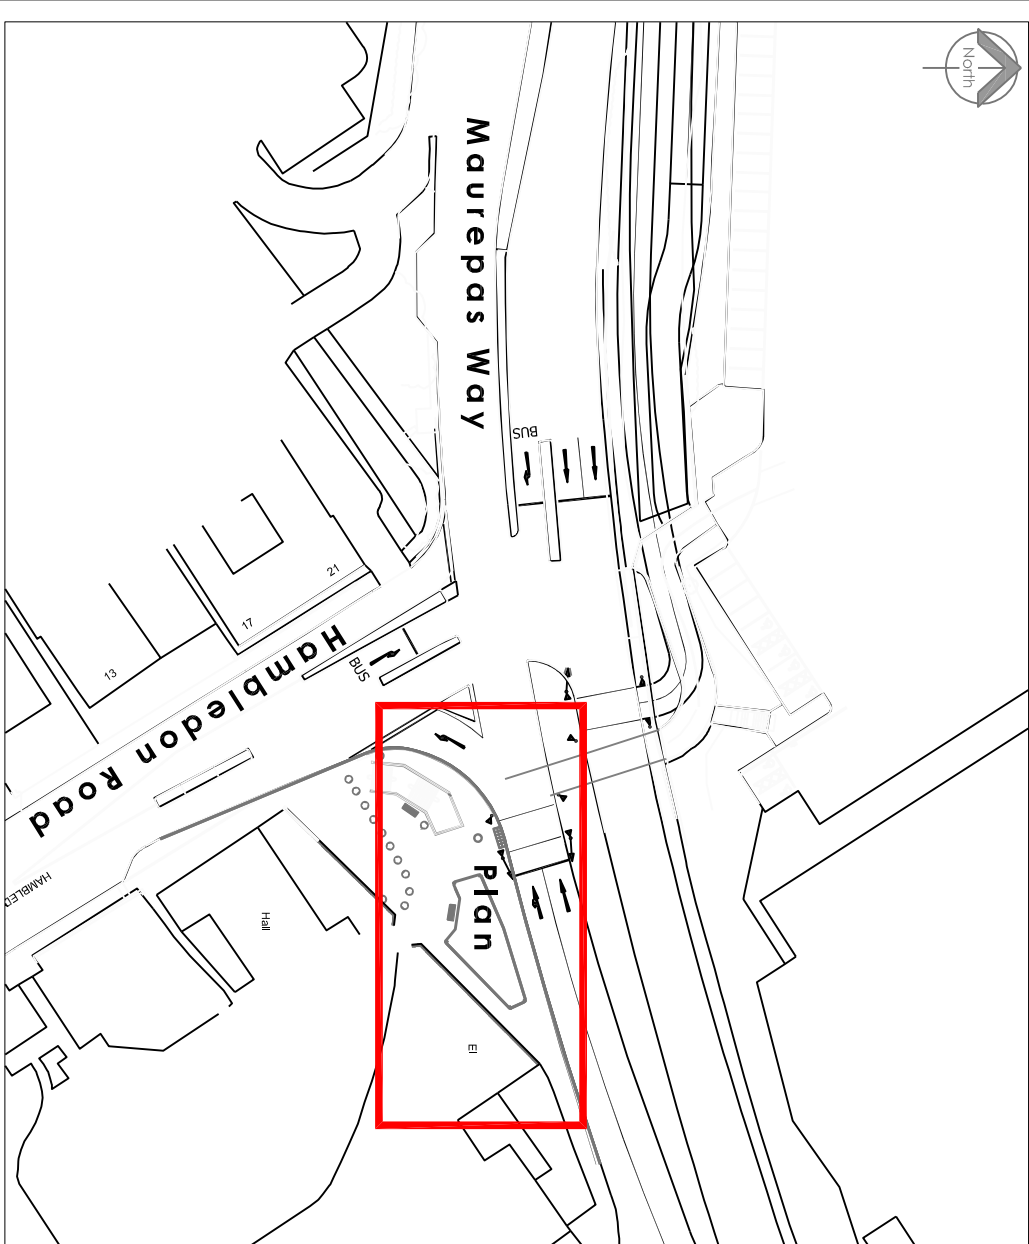

Location Plan - NTS

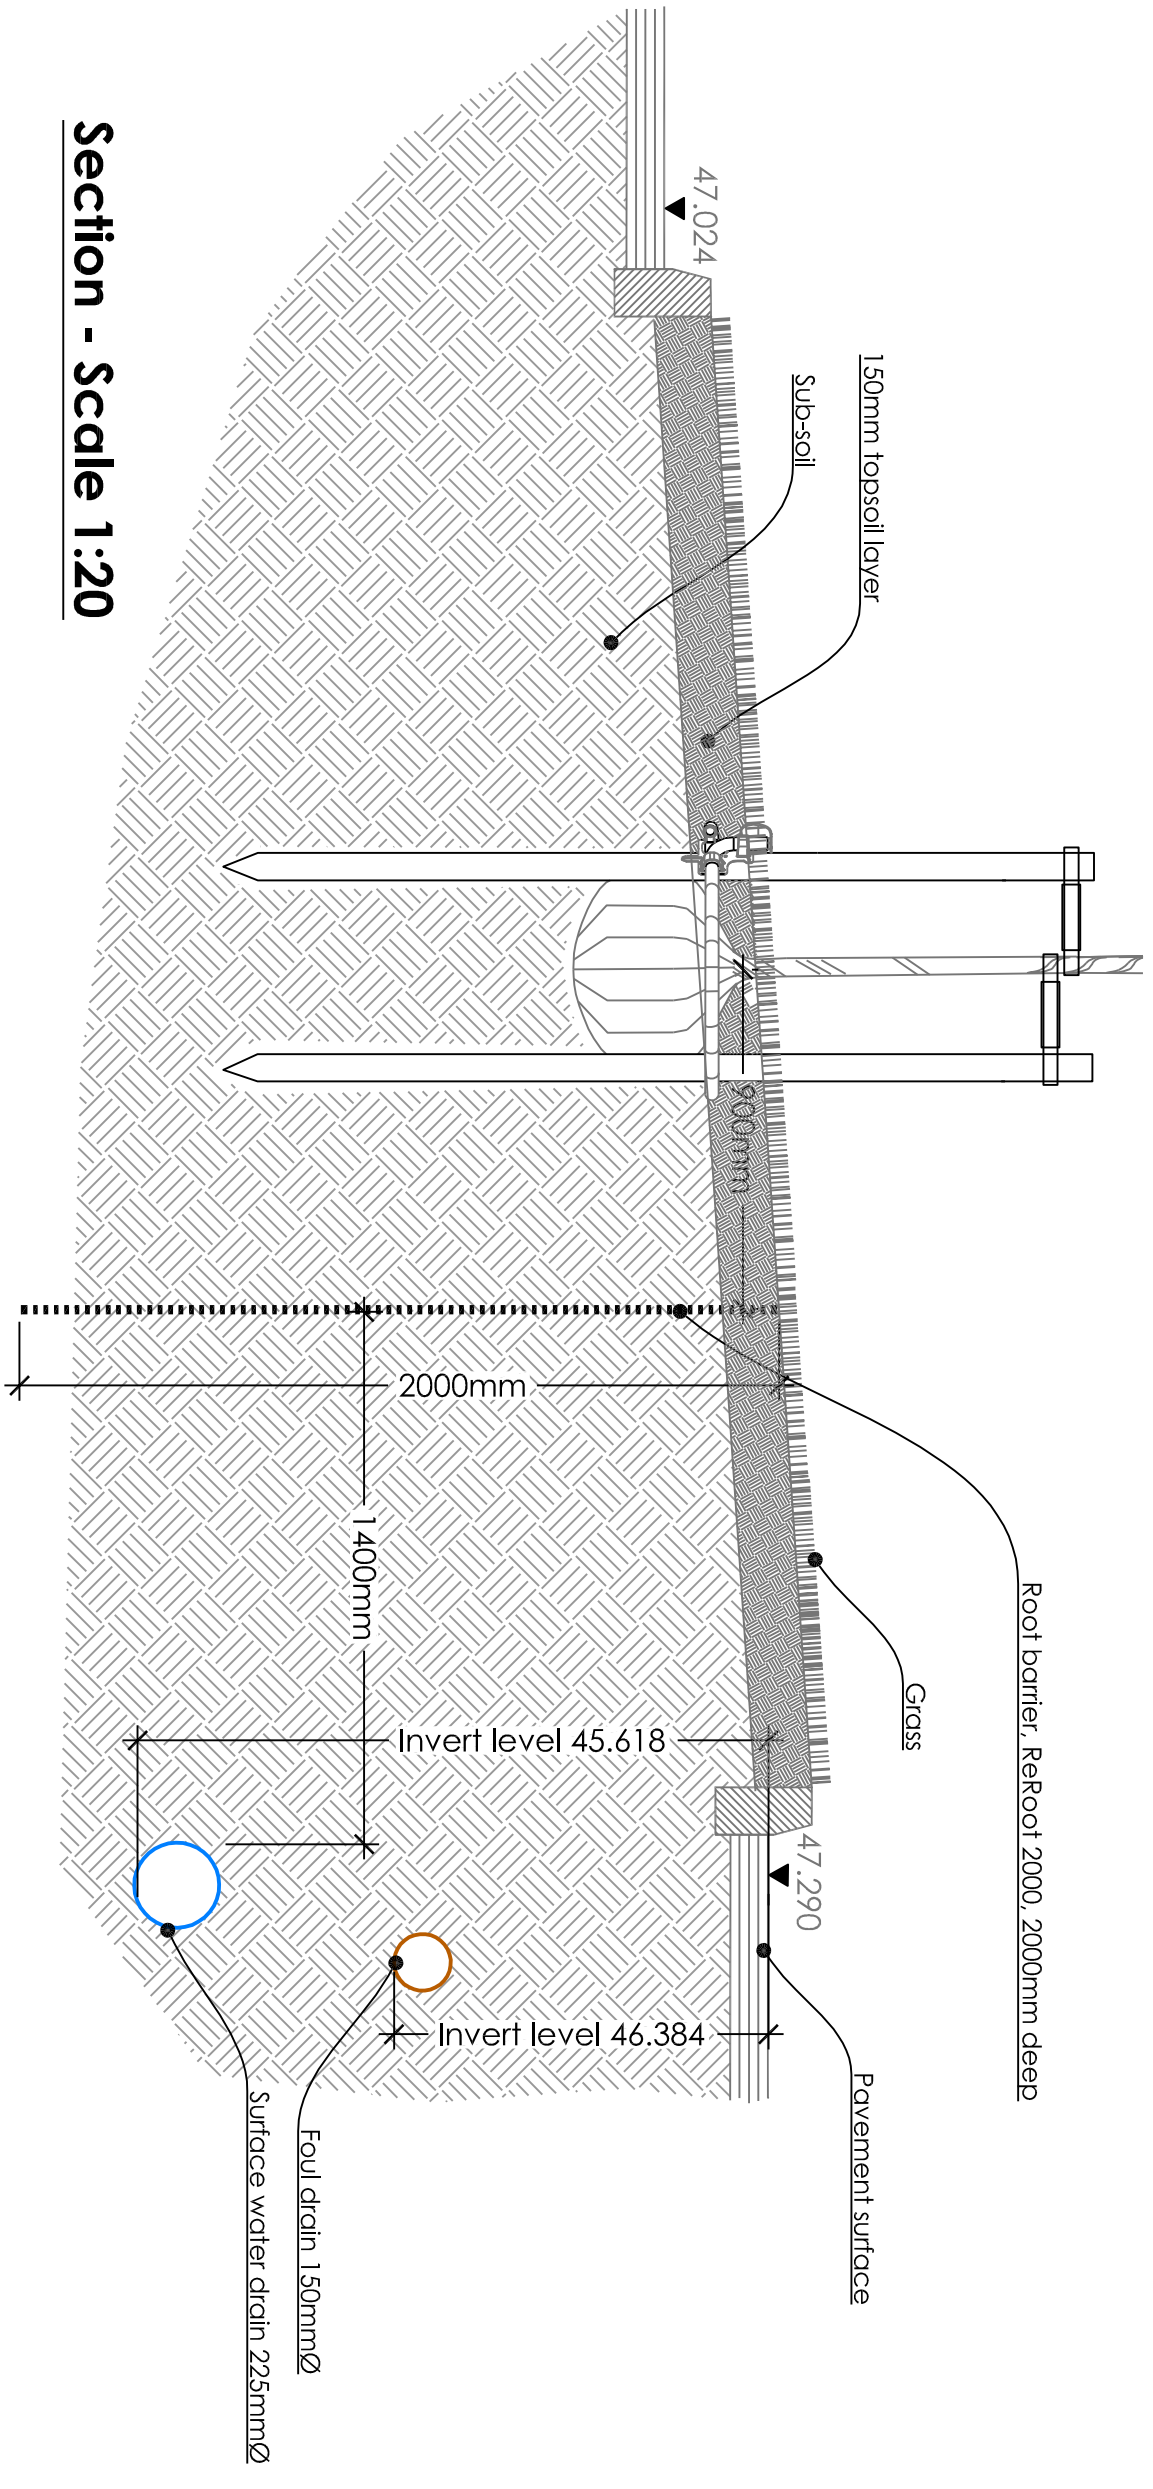

Section - Scale 1:20