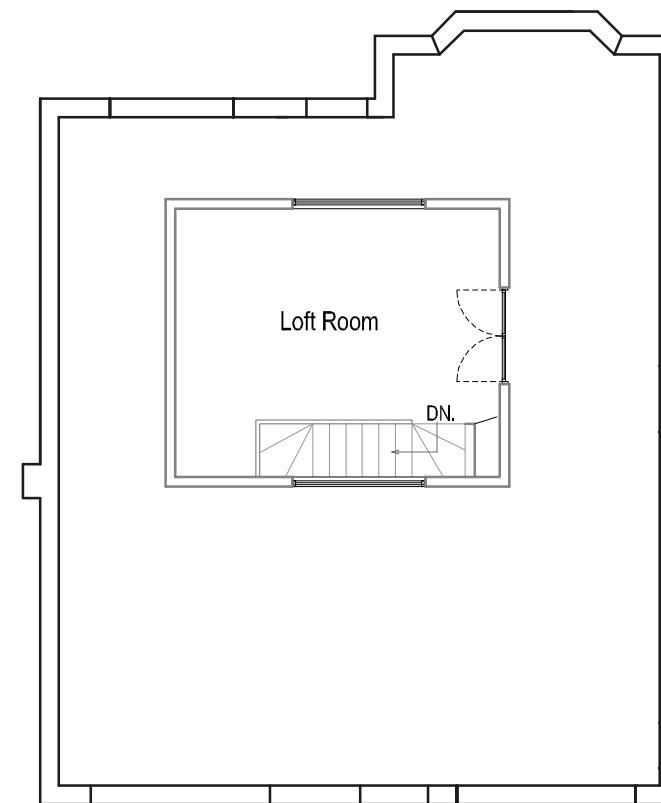


Your Home Plans Ltd
 Drop Anchor, Drift Lane,
 Bosham, West Sussex, PO18 8PP
 Tel: 01243 572414
 june@yourhomeplans.co.uk

Mr & Mrs Khoury
 48 Rowlands Road
 Waterlooville
 Hampshire
 PO7 7RU

Existing Floor Layouts

Project Number: 48ROW-13
 Date: 12th December 2013
 Drawn By: Your Home Plans Ltd
 Checked By: JEG

Drawing No: **03**
 Scale: 1:100