

© Mayer Brown Limited Copyright. The drawings, information and data recorded in this document ("the Information") is the property of Mayer Brown. This document and the information are solely for the use of the authorised recipient and this document may not be used, copied or reproduced in whole or part for any purposes other than which it was supplied by Mayer Brown. Mayer Brown makes no representation, undertakes no duty and accepts no responsibilities to any third party who may use or rely upon this document or the information.

A0 ORIGINAL


Notes:

1. Refer to Fabrik drawings for landscaping details.
2. Tank design based on Stormbloc ® by Hydro International. No other block shall be substituted without prior approval.
3. For details of hold-down beams to resist flotation in high groundwater refer to drawings GTWVILLE6/2500 - 2502.
4. Pond volumes are critical to the operation of the surface water drainage system. Level tolerances shall be maintained to the practical minimum.

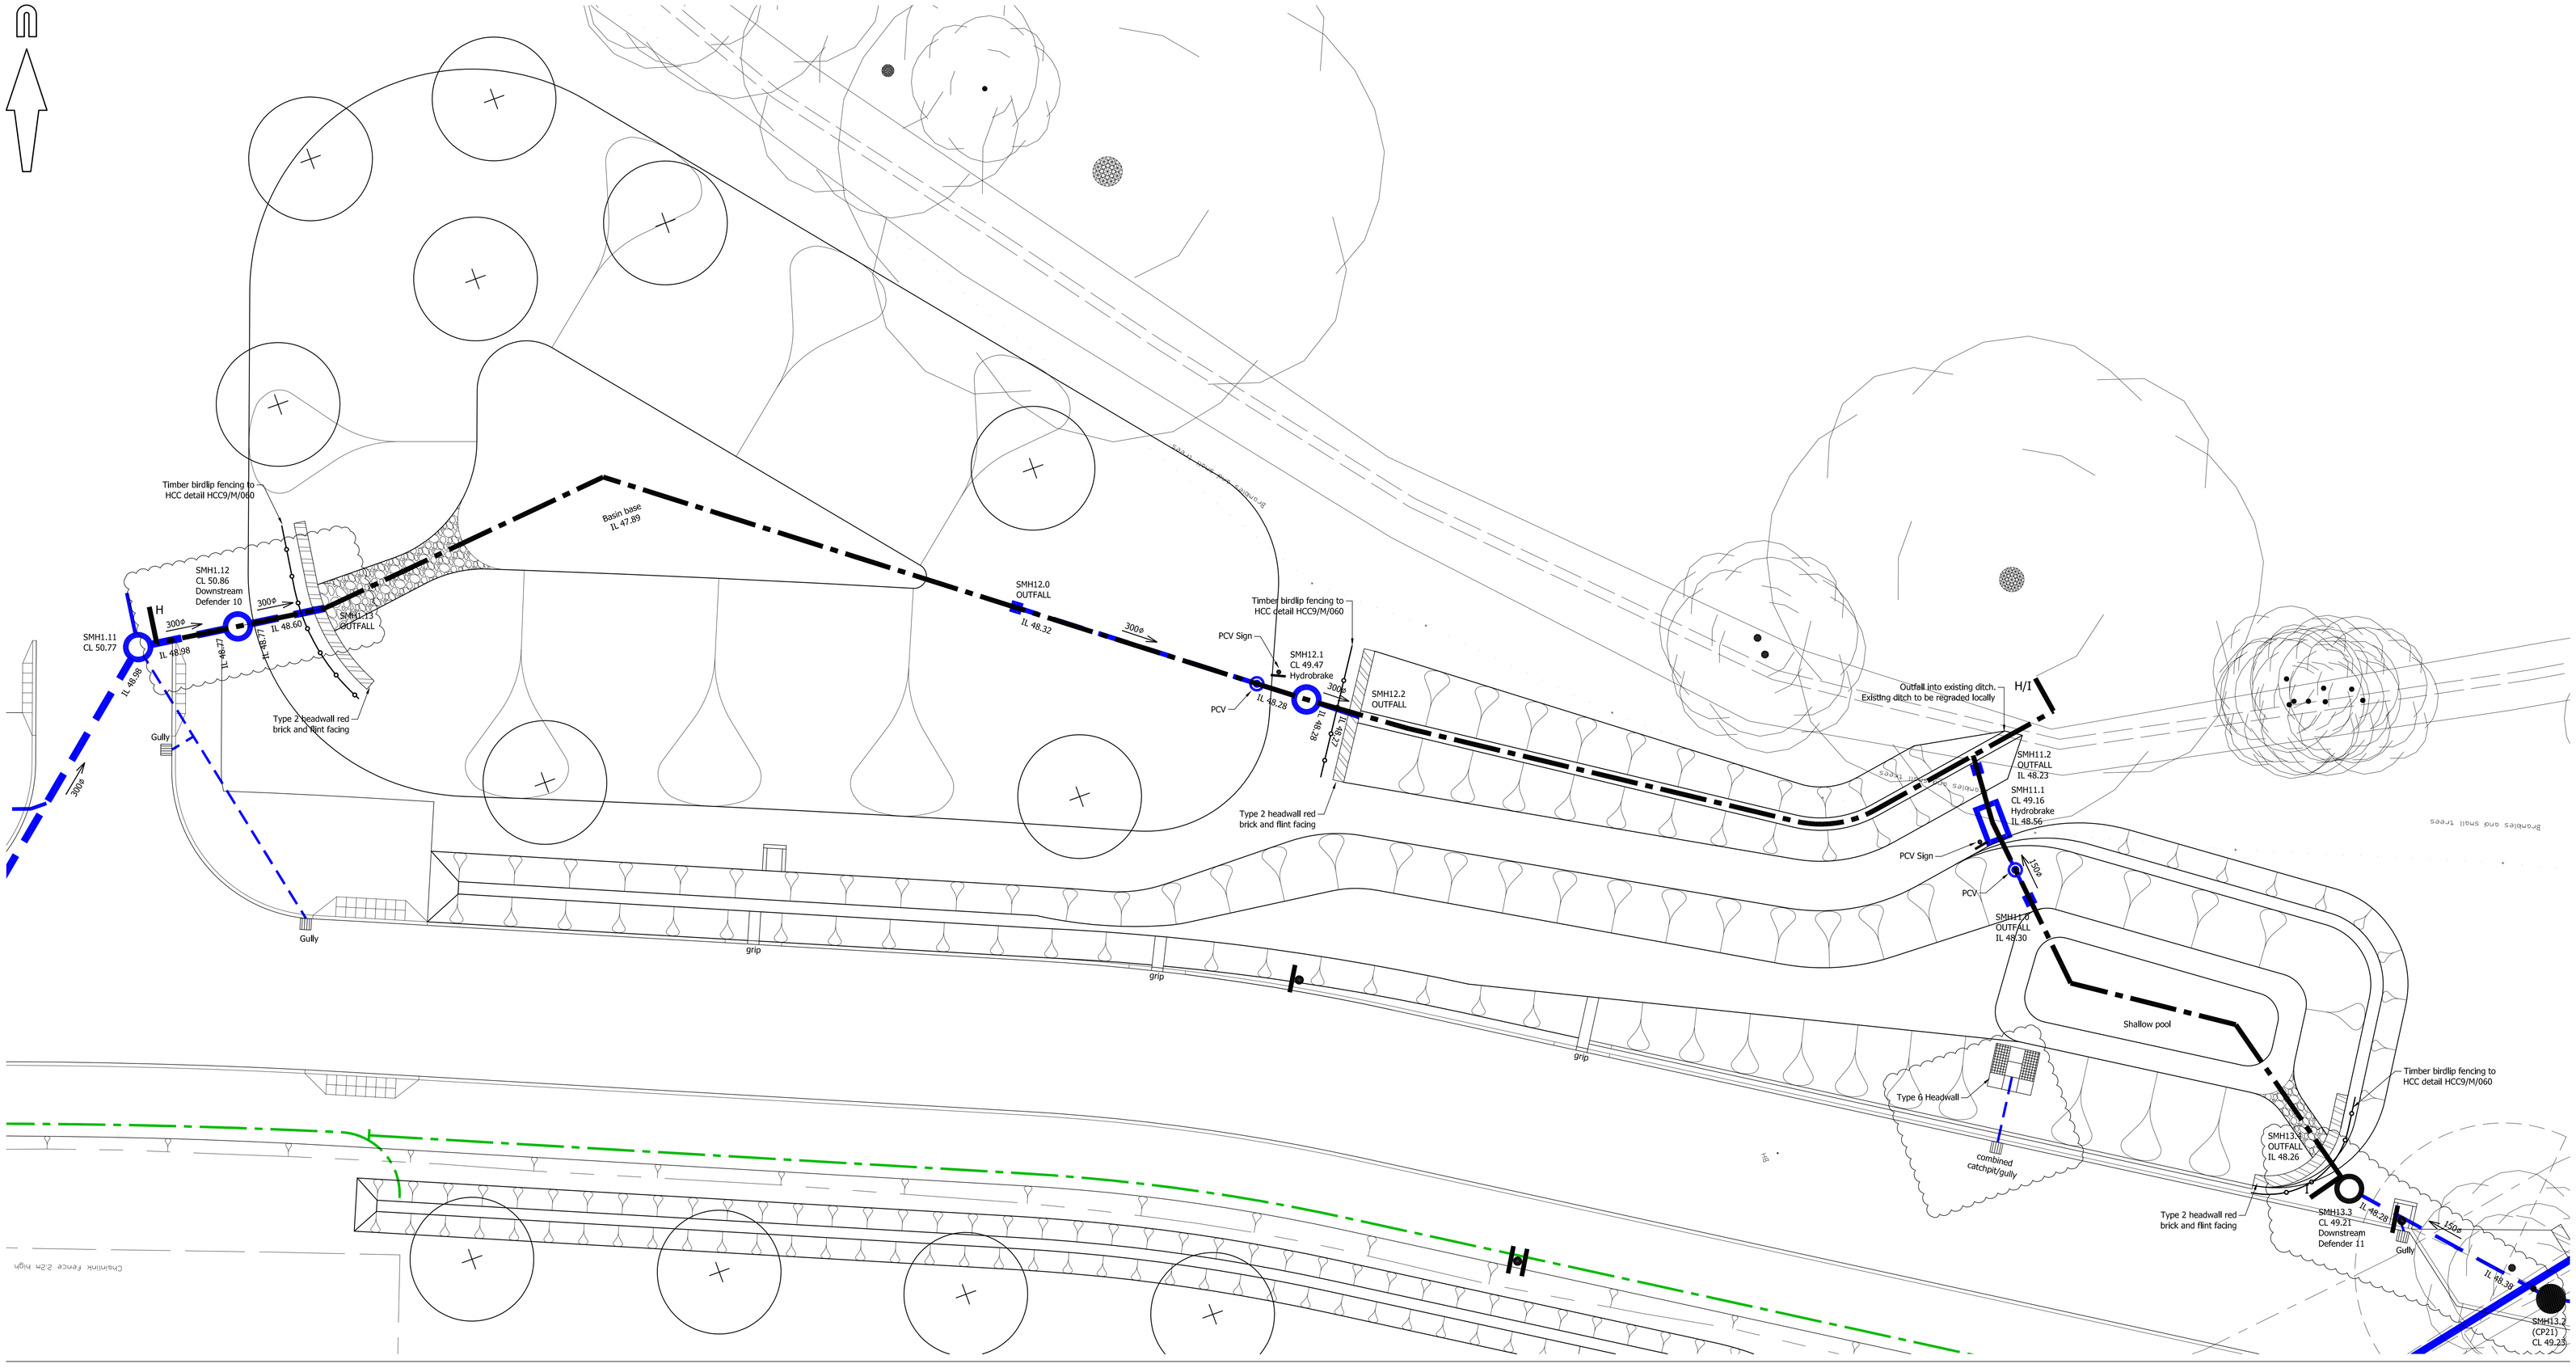

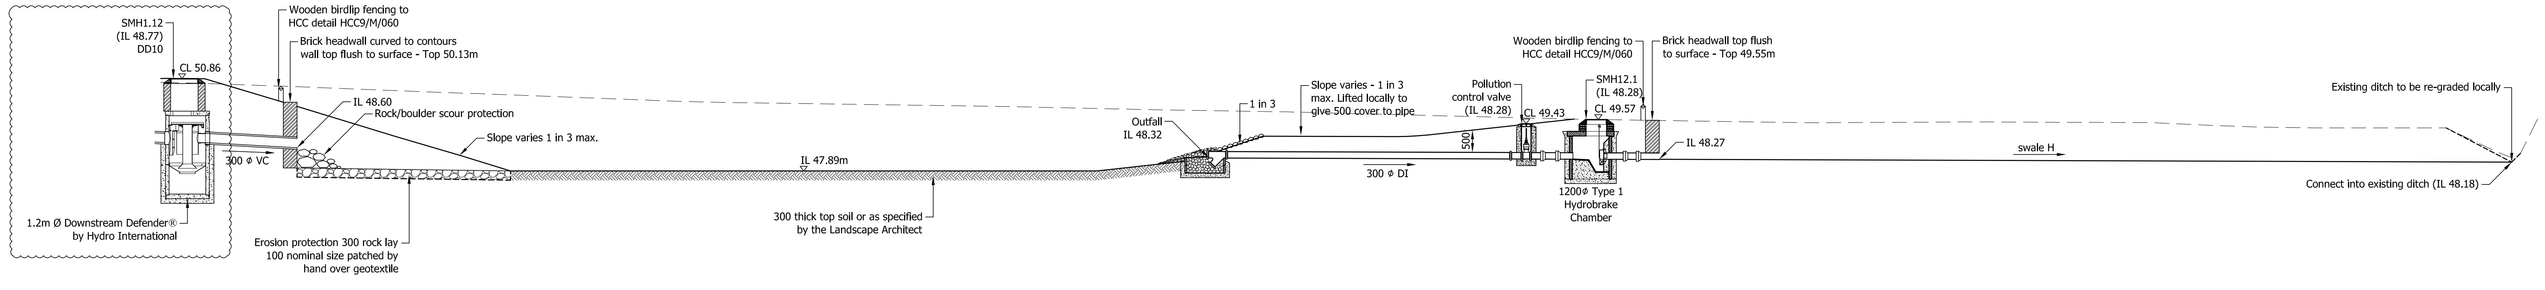

Section H

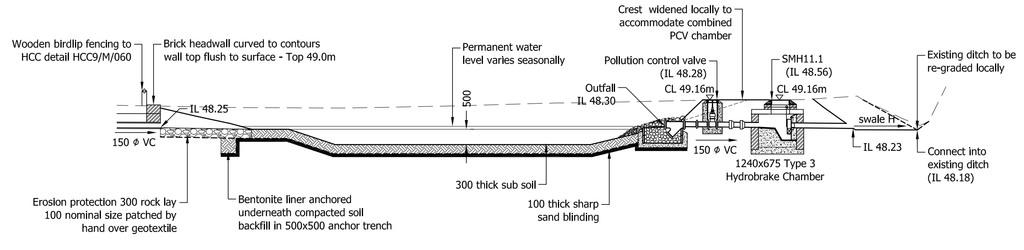

Section I

1:100 0 1 2 3 4 5 6 7 8 9 10 m

1:1 0 10 20 30 40 50 60 70 80 90 100 mm

Berewood
HAMPSHIRE

FOR CONSTRUCTION

rev.	amendment	checked	date
B	Construction Issue. DD10, DD11 and CCG added. (HJ)	PAS	19/06/2013
A	SMH11.1 amended. Minor drafting amendments. (HJ)	PAS	25/04/2013

mayer brown

Mayer Brown Limited Lion House
Orlental Road Woking Surrey GU22 8AR
Telephone 01483 750 508 Fax 01483 750 437
wokingoffice@mayerbrown.co.uk www.mayerbrown.co.uk

client
investing in homes since 1972
grainger plc

project
BEREWOOD, WATERLOOVILLE
PHASE 2 INFRASTRUCTURE

scale	1:100	drawn by	HJ	checked by	PAS
date	MARCH 2013	cad file	DR_25.dwg		

title
PHASE 2 INFRASTRUCTURE
PROPOSED POND DETAILS - SuDS H AND I
SHEET 6 OF 6

drawing number GTWVILLE6/DR/25 rev. B