
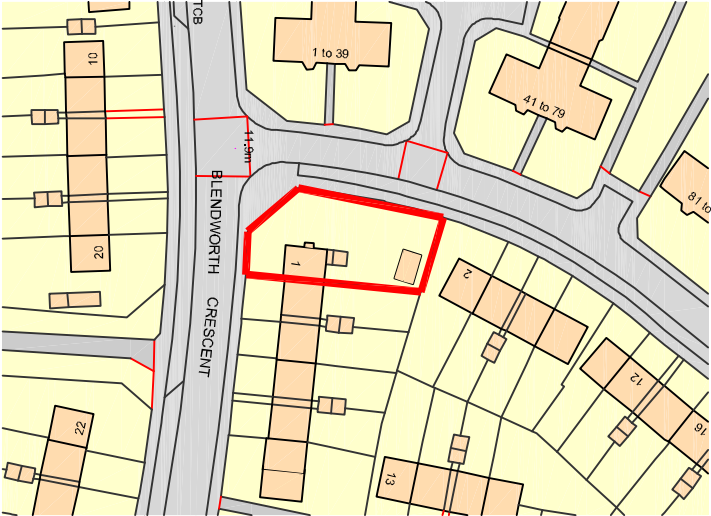
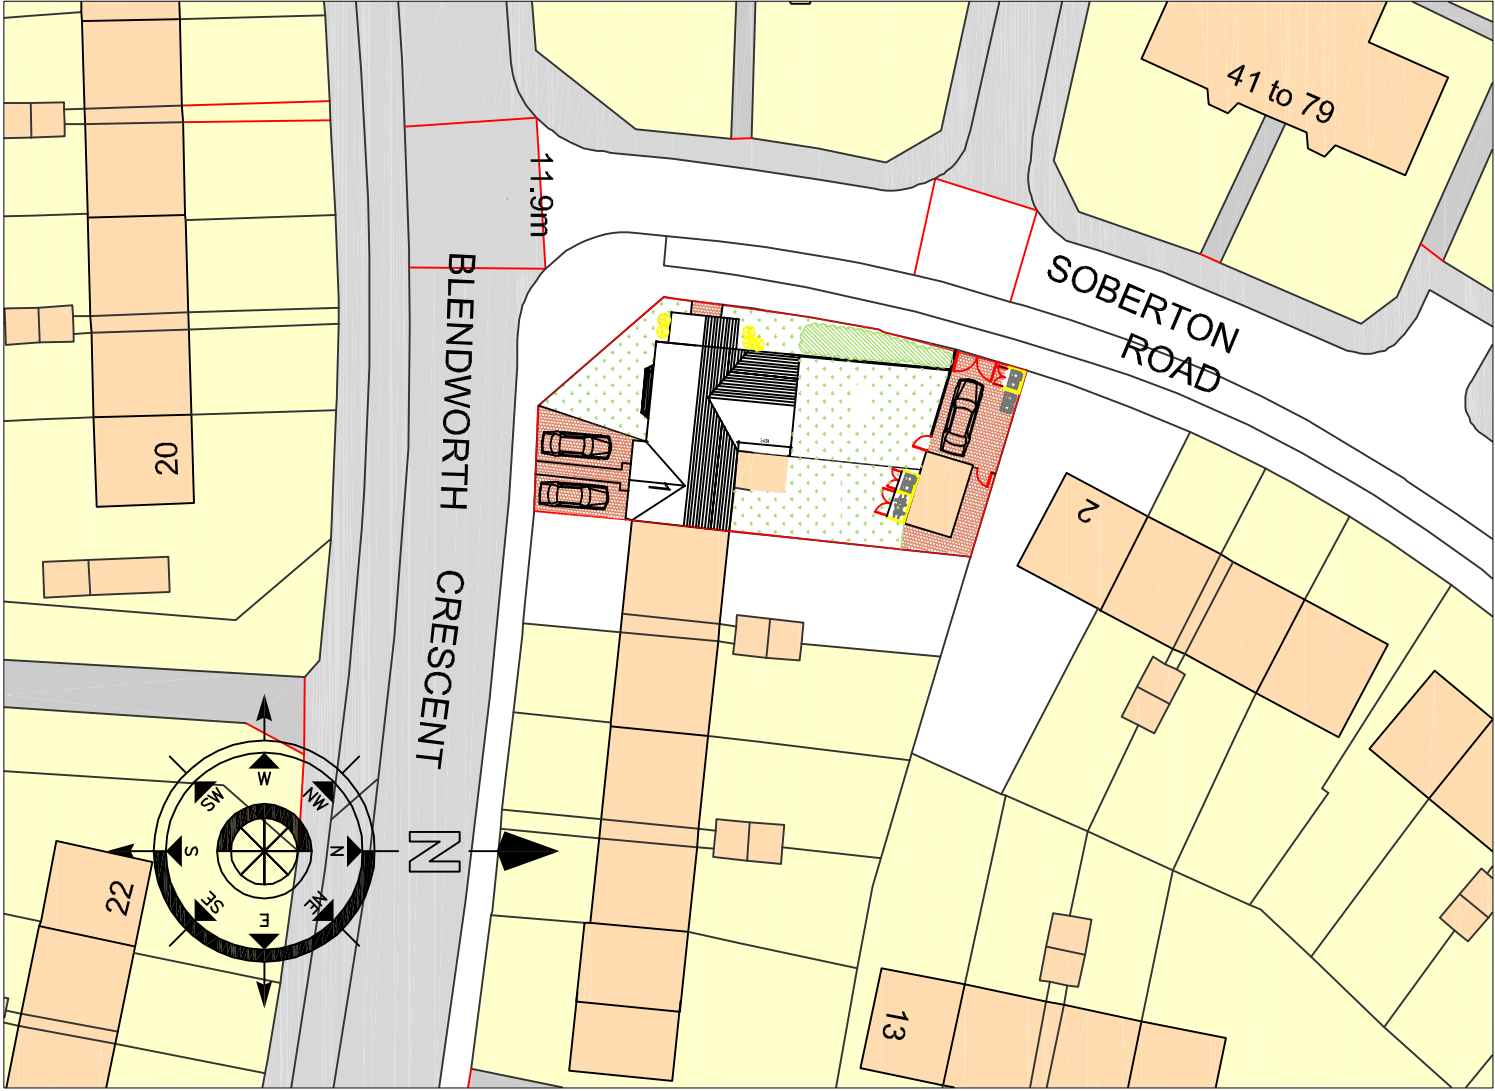
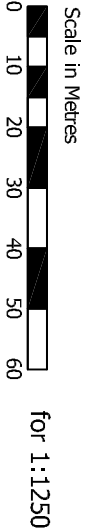


NOTES:

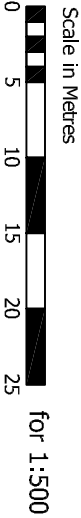

Ordnance Survey, (c) Crown Copyright 2013.
All rights reserved. Licence number 100020449

chris flint associates ltd Mr G Wrightson 1 Blendworth Crescent Leigh Park Havant Hampshire			
DRAWING TITLE:			
Planning Location & Block Plan			
JOB NO:			
SCALE: as shown		DRAWING NO:	
DATE: 23/10/13		02	
DRAWN: CRF	CHECKED:	REV:	