
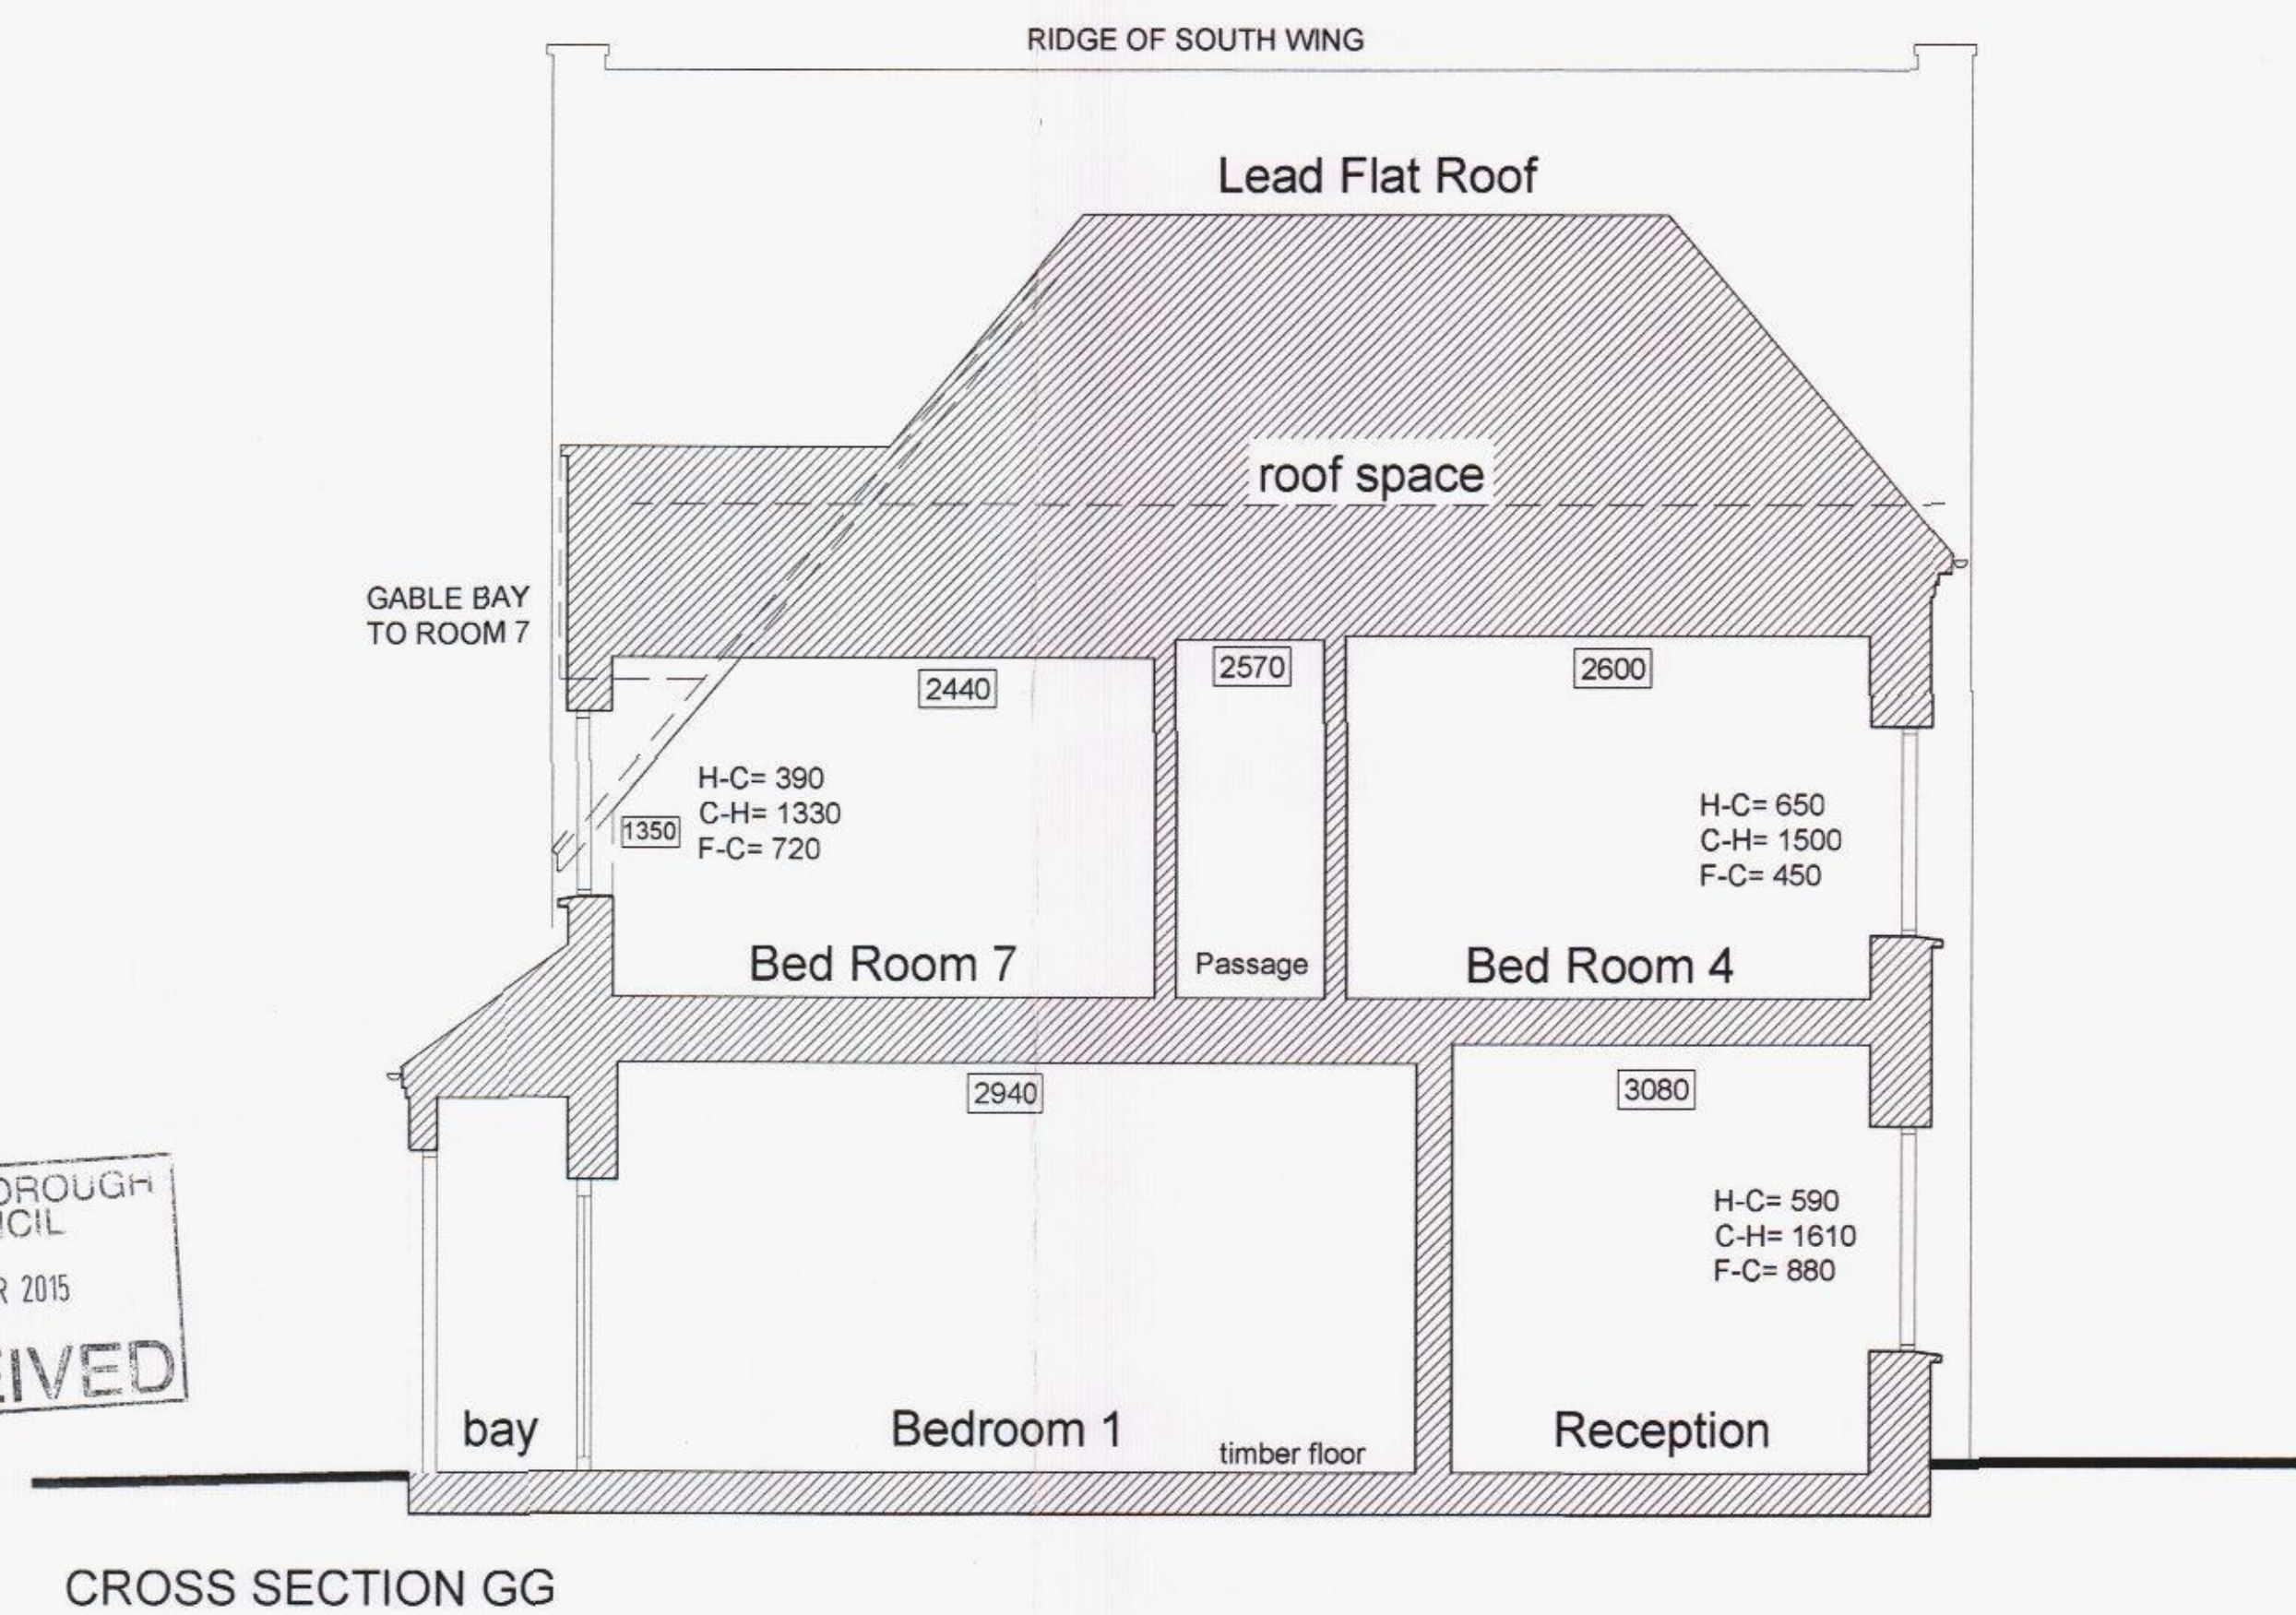
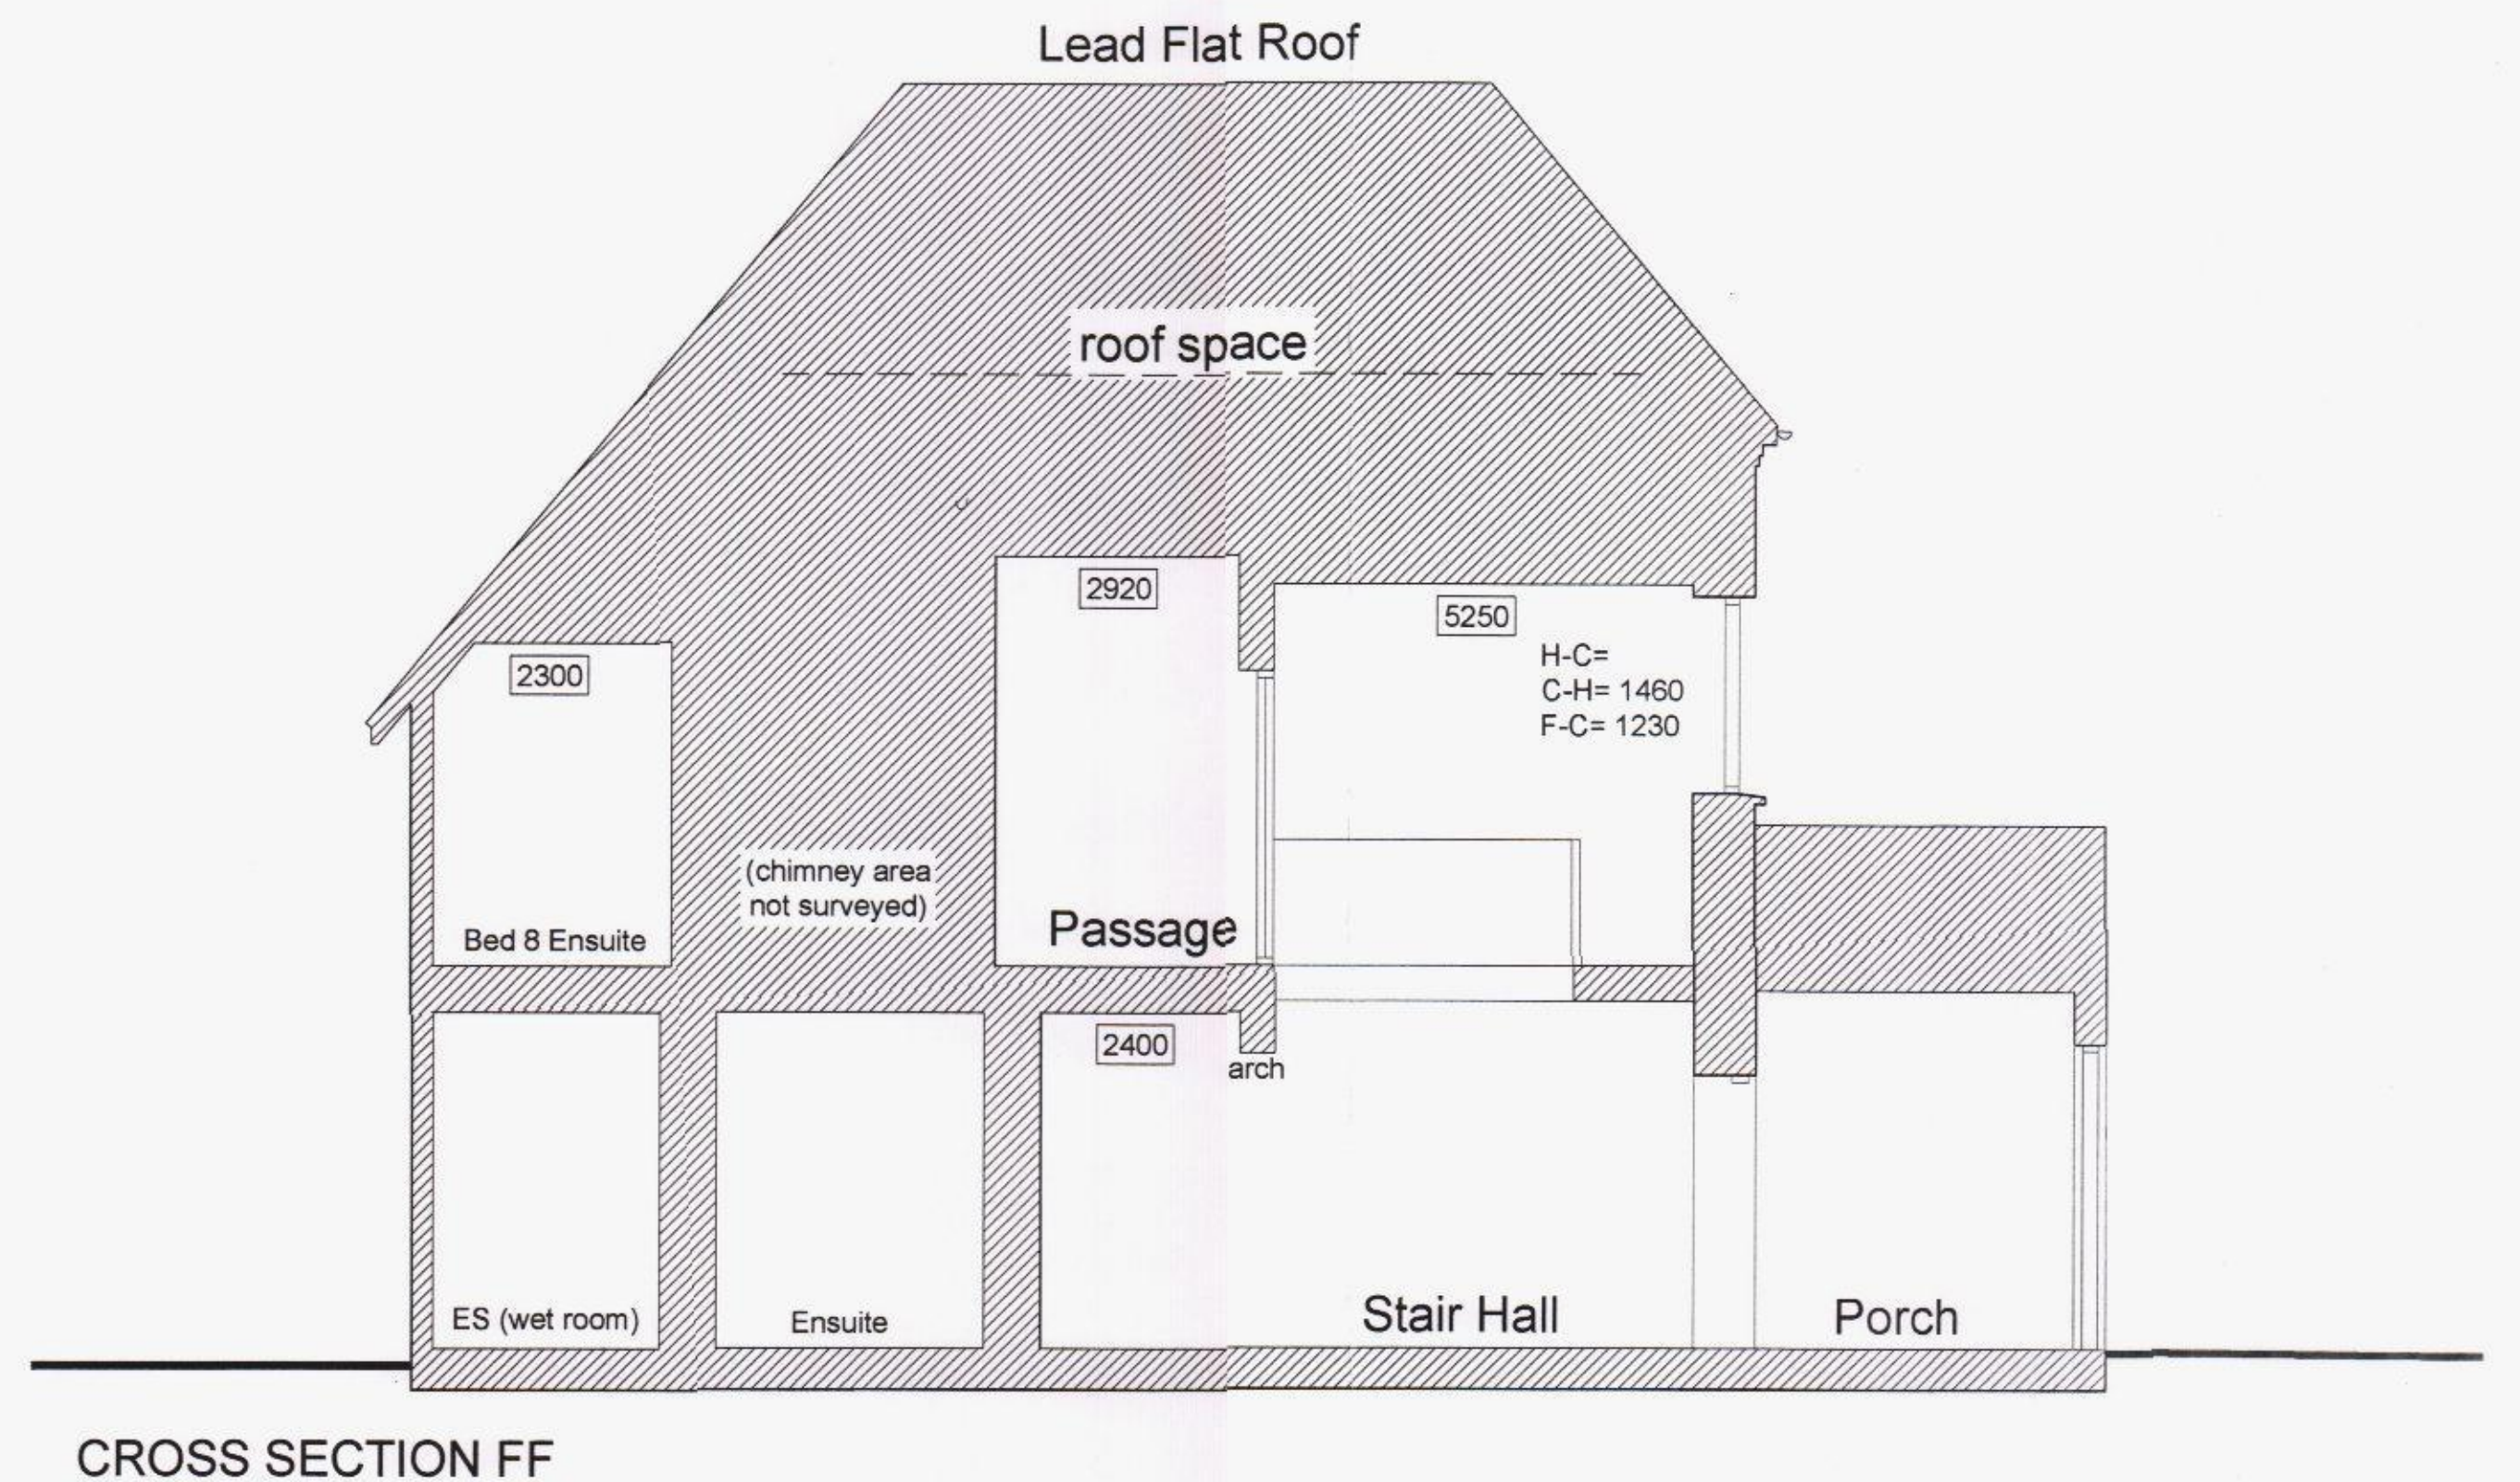


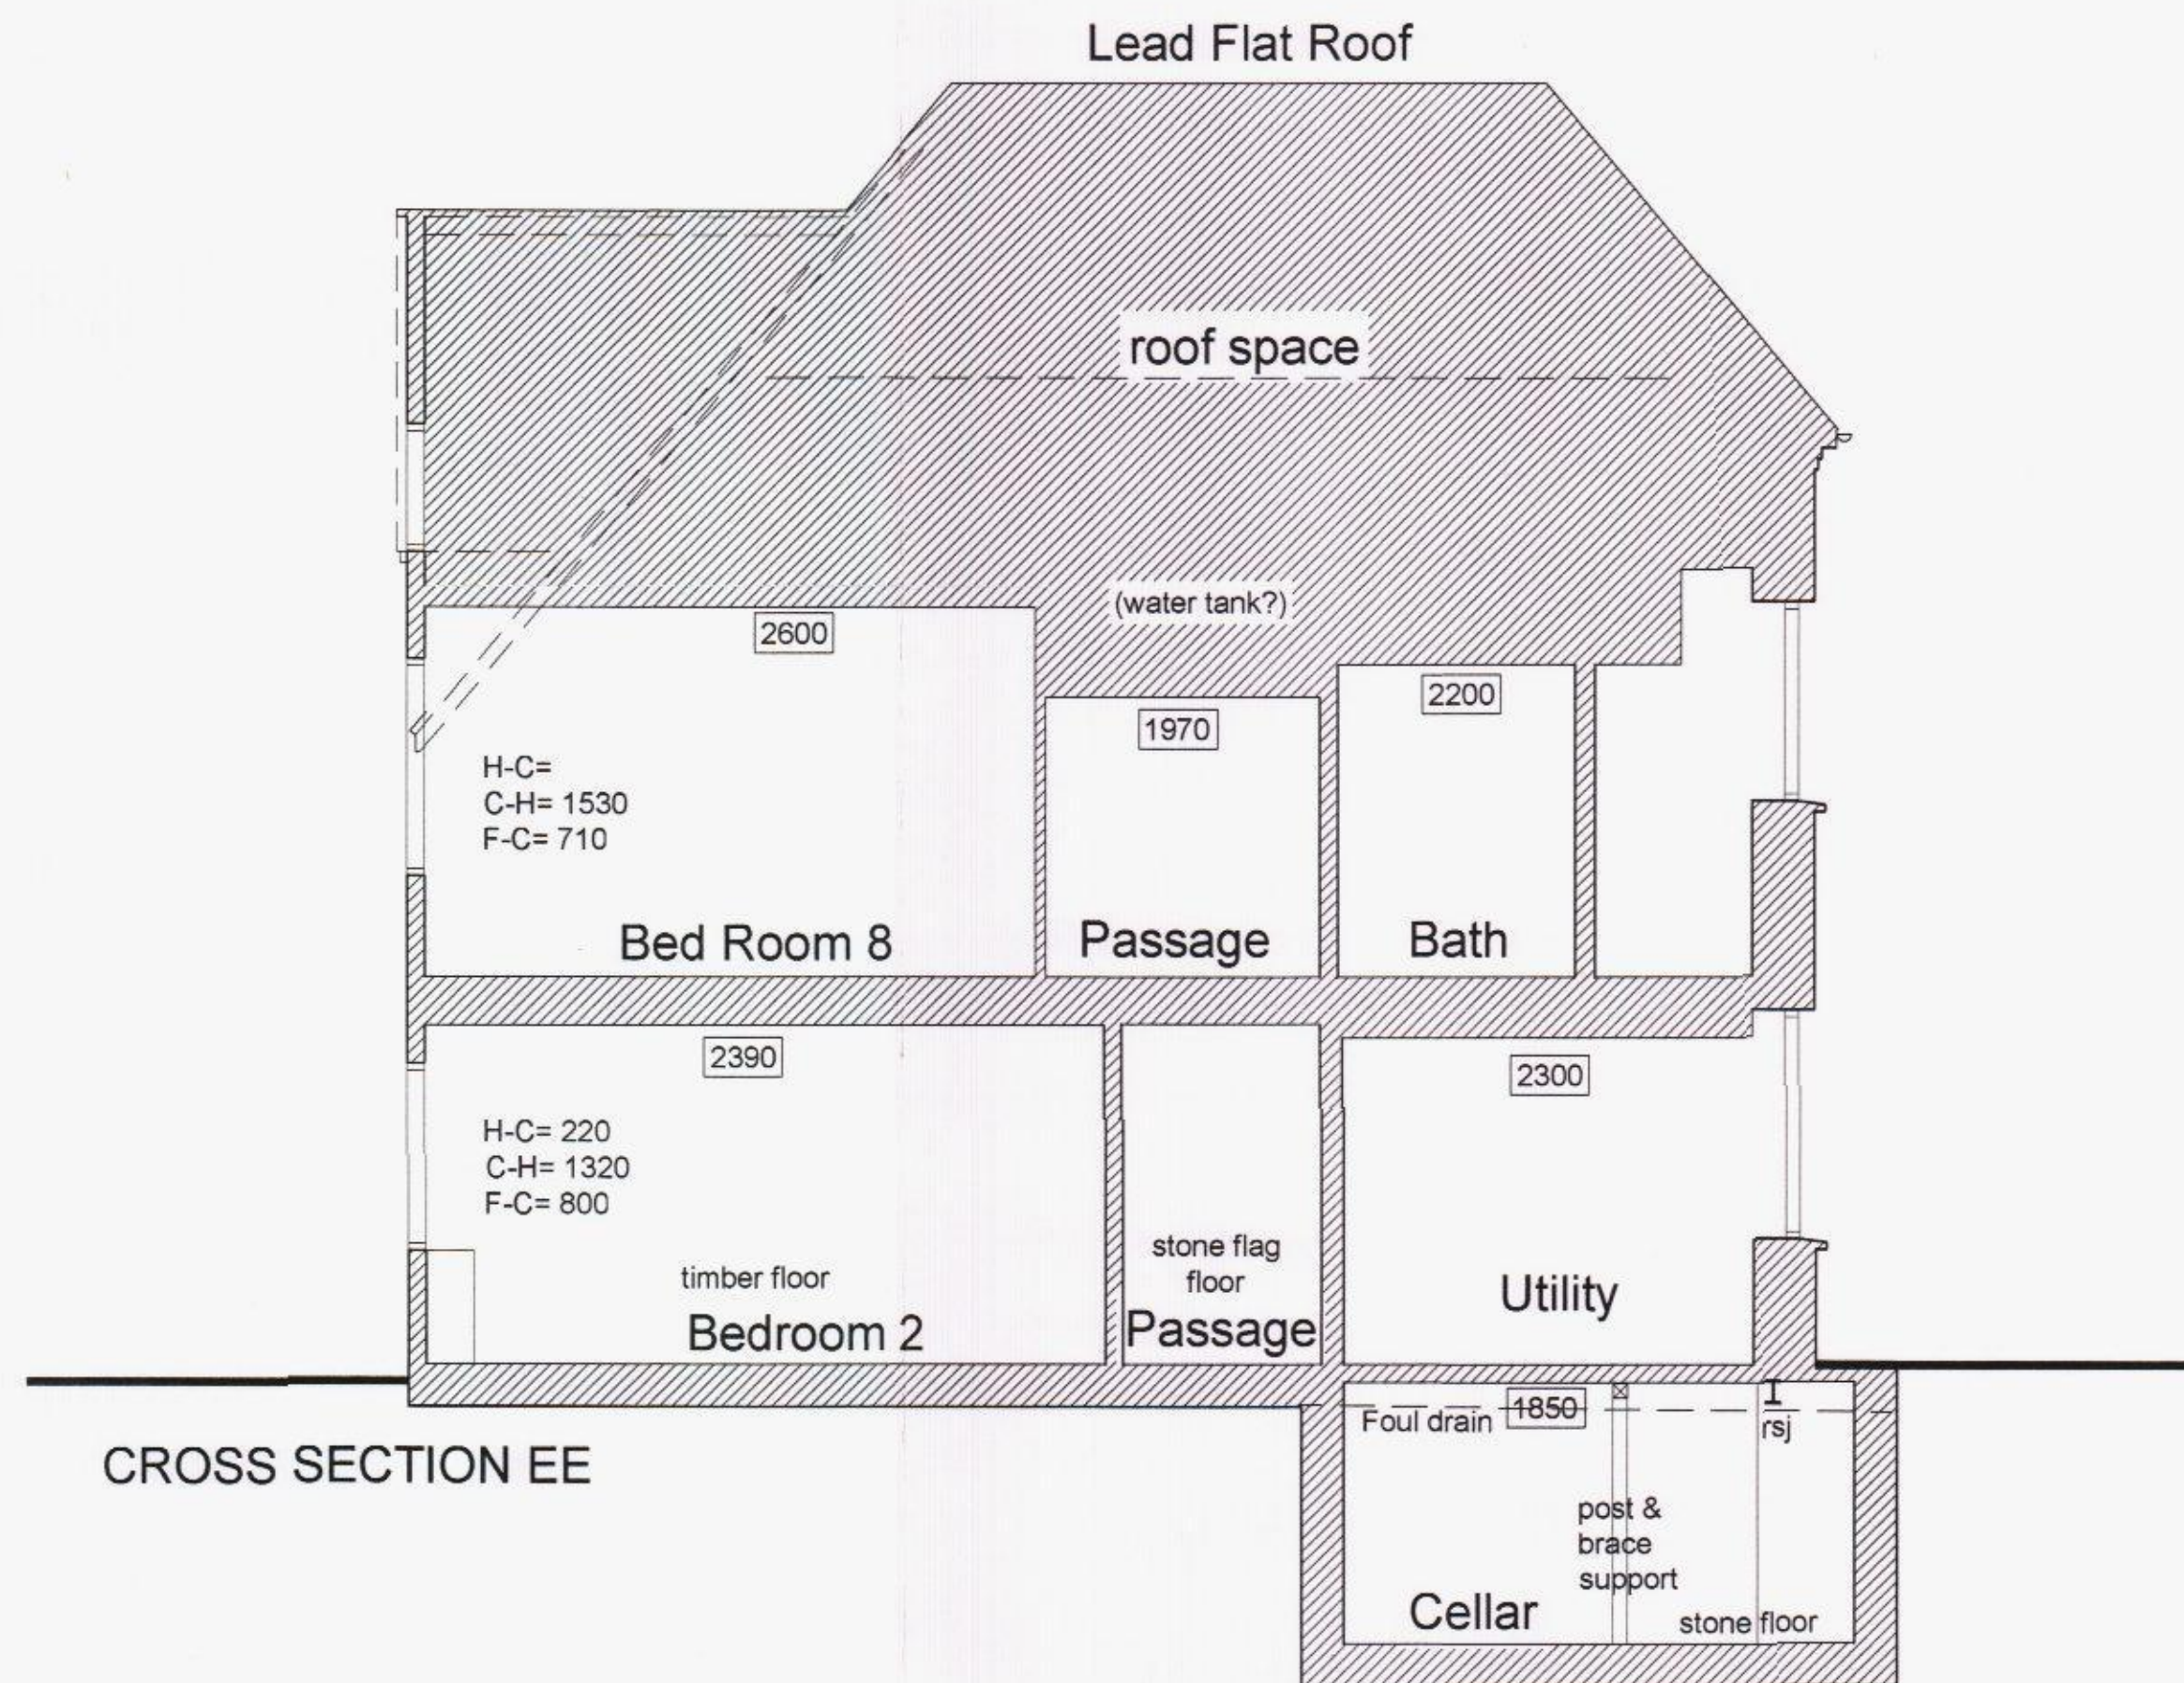

HAVANT BOROUGH COUNCIL
24 APR 2015
RECEIVED

notes: Planning Application PP-04105467
APP/15/00388

revisions: A | 24.08.12 | JG | INFORMATION
B | 29.08.2012 | CE | INFORMATION

revisions:



NOTE: The contractor is responsible for checking all site dimensions and levels. These should be checked prior to the ordering of any components and before the commencement of the works. All discrepancies should be brought to the attention of the Contract Administrator

The Manor Trust, Bedhampton
Measured Survey
The Manor House, Old Bedhampton
drawing information title: **CROSS SECTIONS
EE, FF & GG**

status:
date:
scale:
drawn:
chk'd:

INFORMATION
AUGUST 2012
1:50 A1
JG
JS

pwparchitects
PWP Architects Ltd 61 South Street, Havant, Hampshire PO9 1BZ
t: 02392 482494 f: 02392 481152
e: design@pwp-architects.com
w: www.pwp-architects.com
job: 4953 dwg: 1007 rev: B