


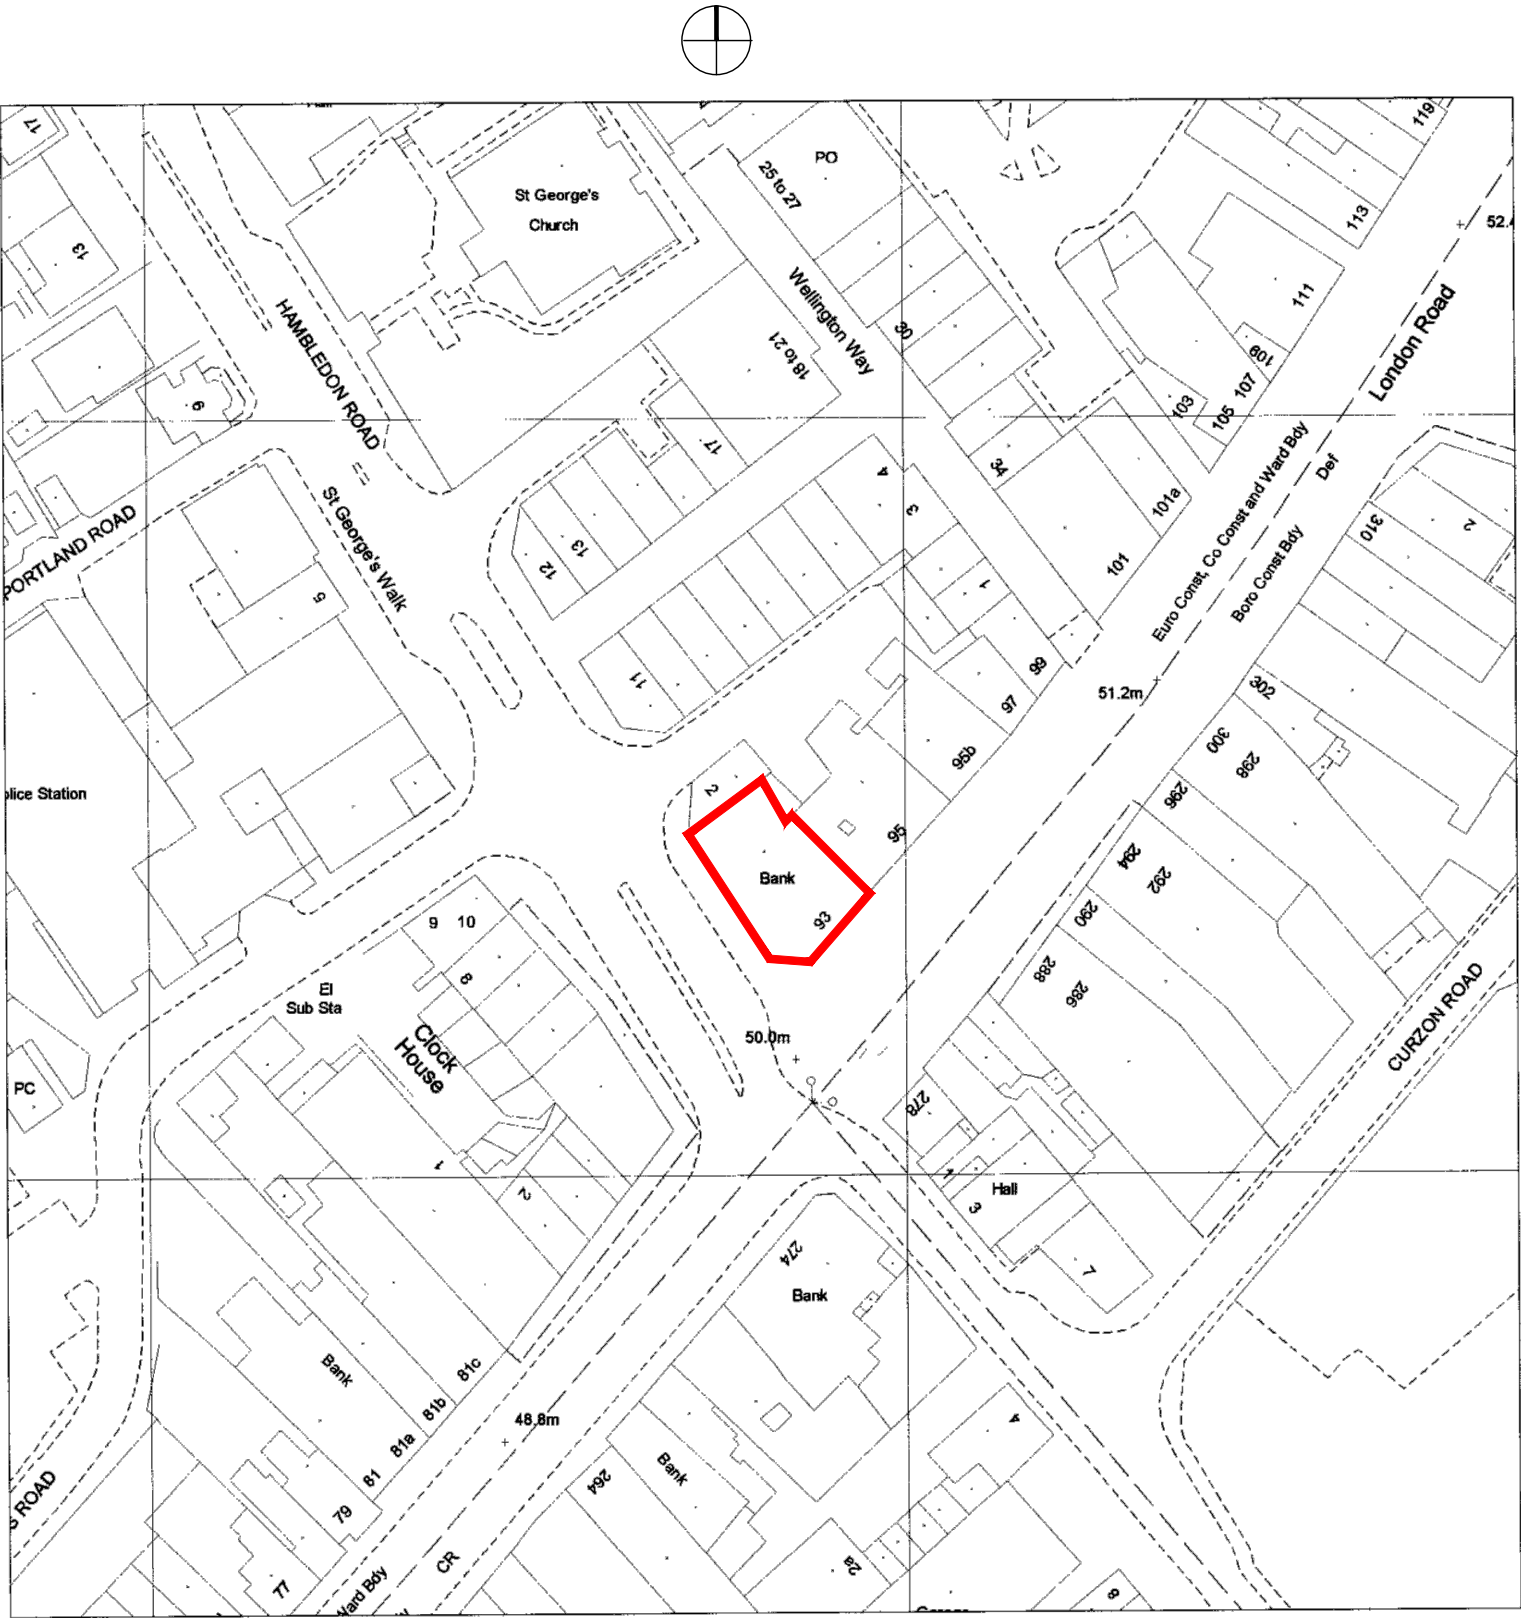

A	BOUNDARY ADDED	10.03.2015	AF
REV.	DESCRIPTION	DATE	DRWN BY CHKD BY

PROJECT	NATWEST WATERLOOVILLE
TITLE	LOCATION PLAN
CLIENT	RBS

JOB No.	DRAWING No.	REVISION
5587	L(0)1001	A
SCALE	DRAWN BY	CHECKED BY
1:1250	LR	JK
STATUS	DATE	
PLANNING	27.02.2015	

jmarchitects

64 Queen Street
Edinburgh
EH2 4NA

T: 0131 464 6100
F: 0131 464 6150
edin@jmarchitects.net
www.jmarchitects.net