


# SUPERSEDED



www.yourhomeplans.co.uk

Tel: 0800 6127 664 Your Home Plans

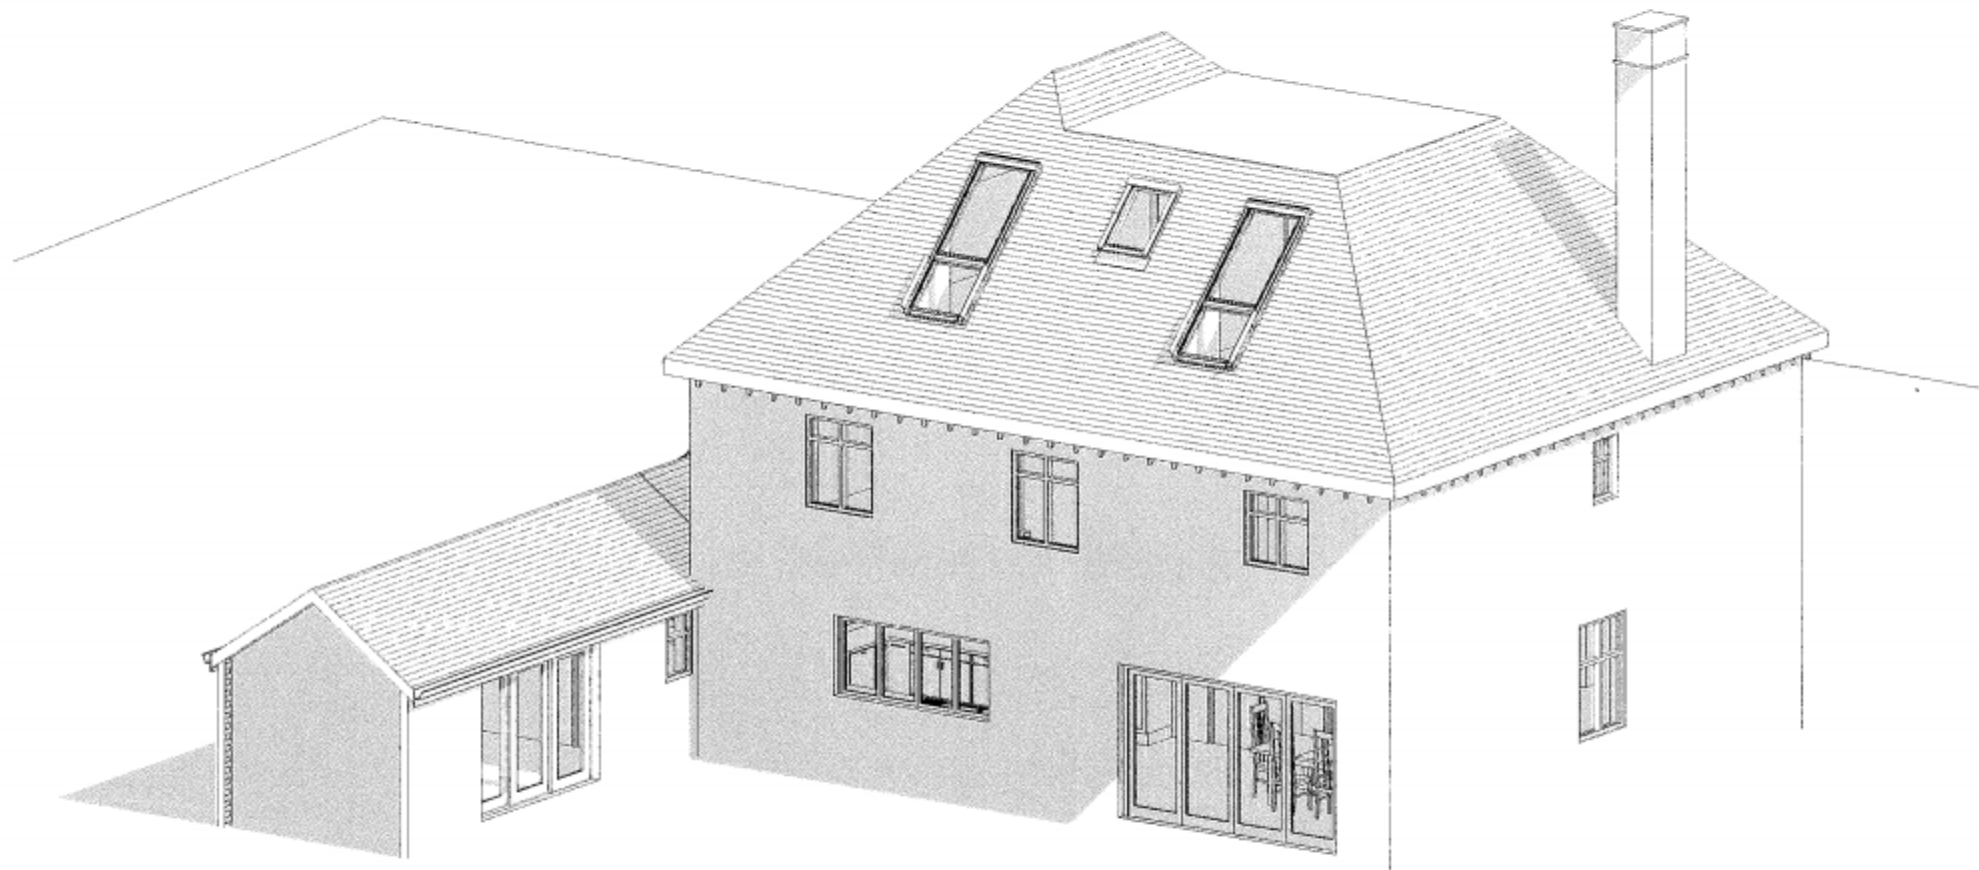

These drawings are for approval purposes. Materials and products should not be ordered based on dimensions of drawings as errors may occur along existing building lines. All measurements are to be checked on site.

Mr Parker  
Cherry Hinton  
Manor Road  
Hayling Island  
Hampshire  
PO11 0QH

## Exterior View

|                |                   |
|----------------|-------------------|
| Project number | CHE-15            |
| Date           | 2nd February 2015 |
| Drawn by       | June Grinstead    |
| Checked by     | Checker           |

A107

Scale