



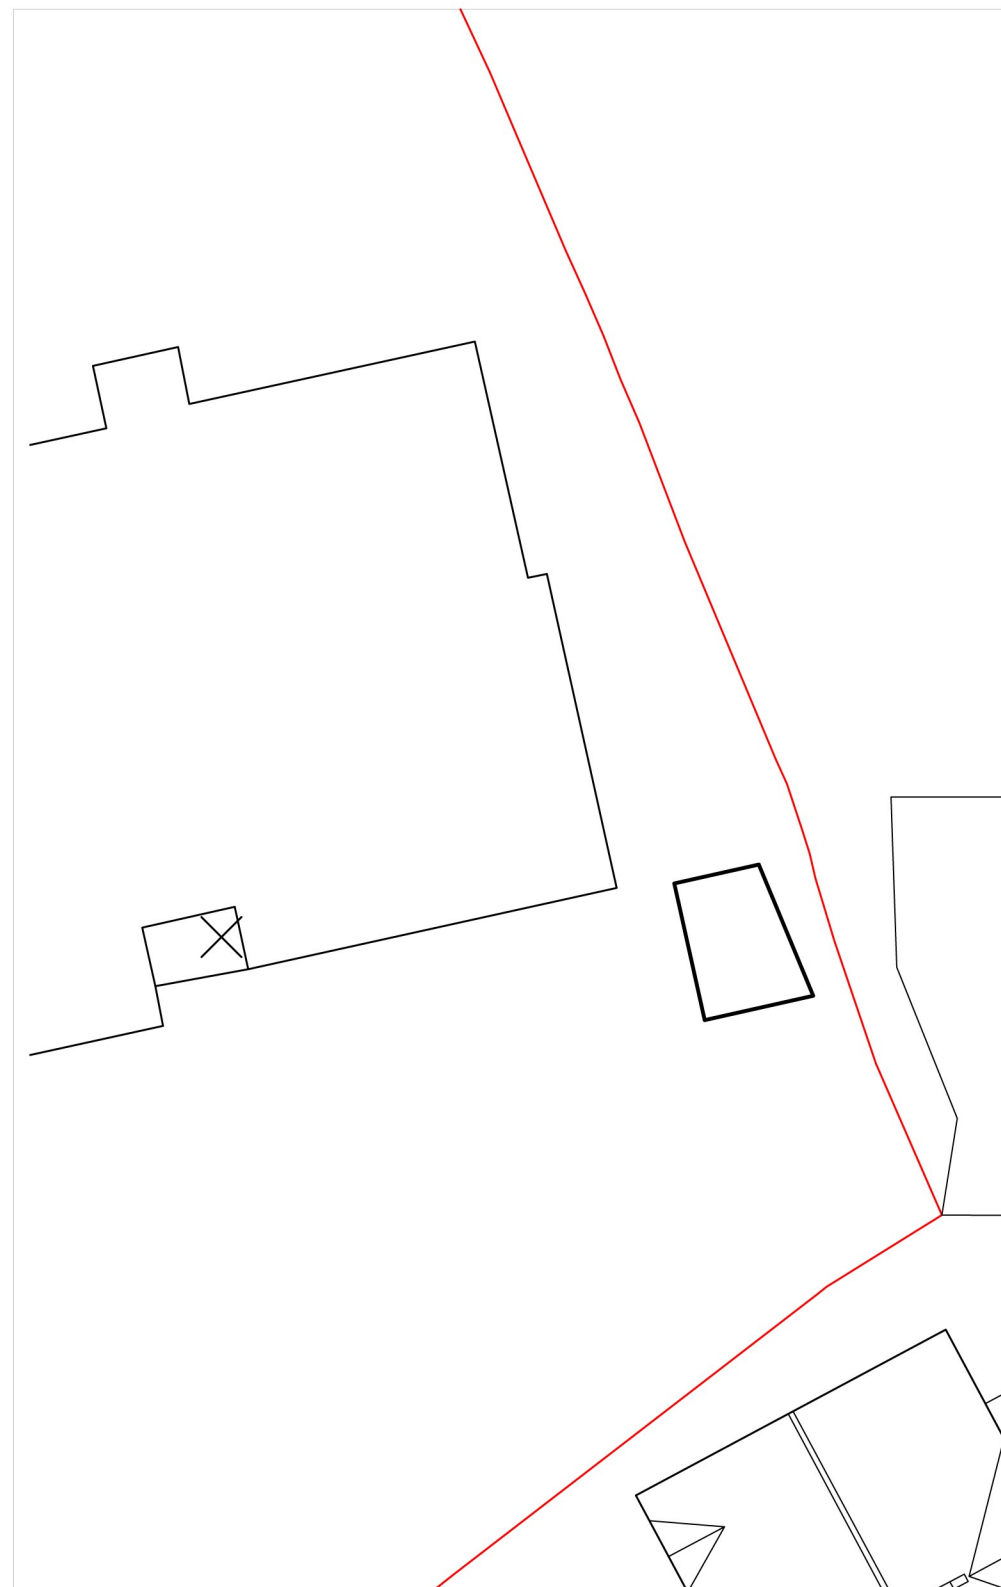

Location Plan 1:200 @ A3

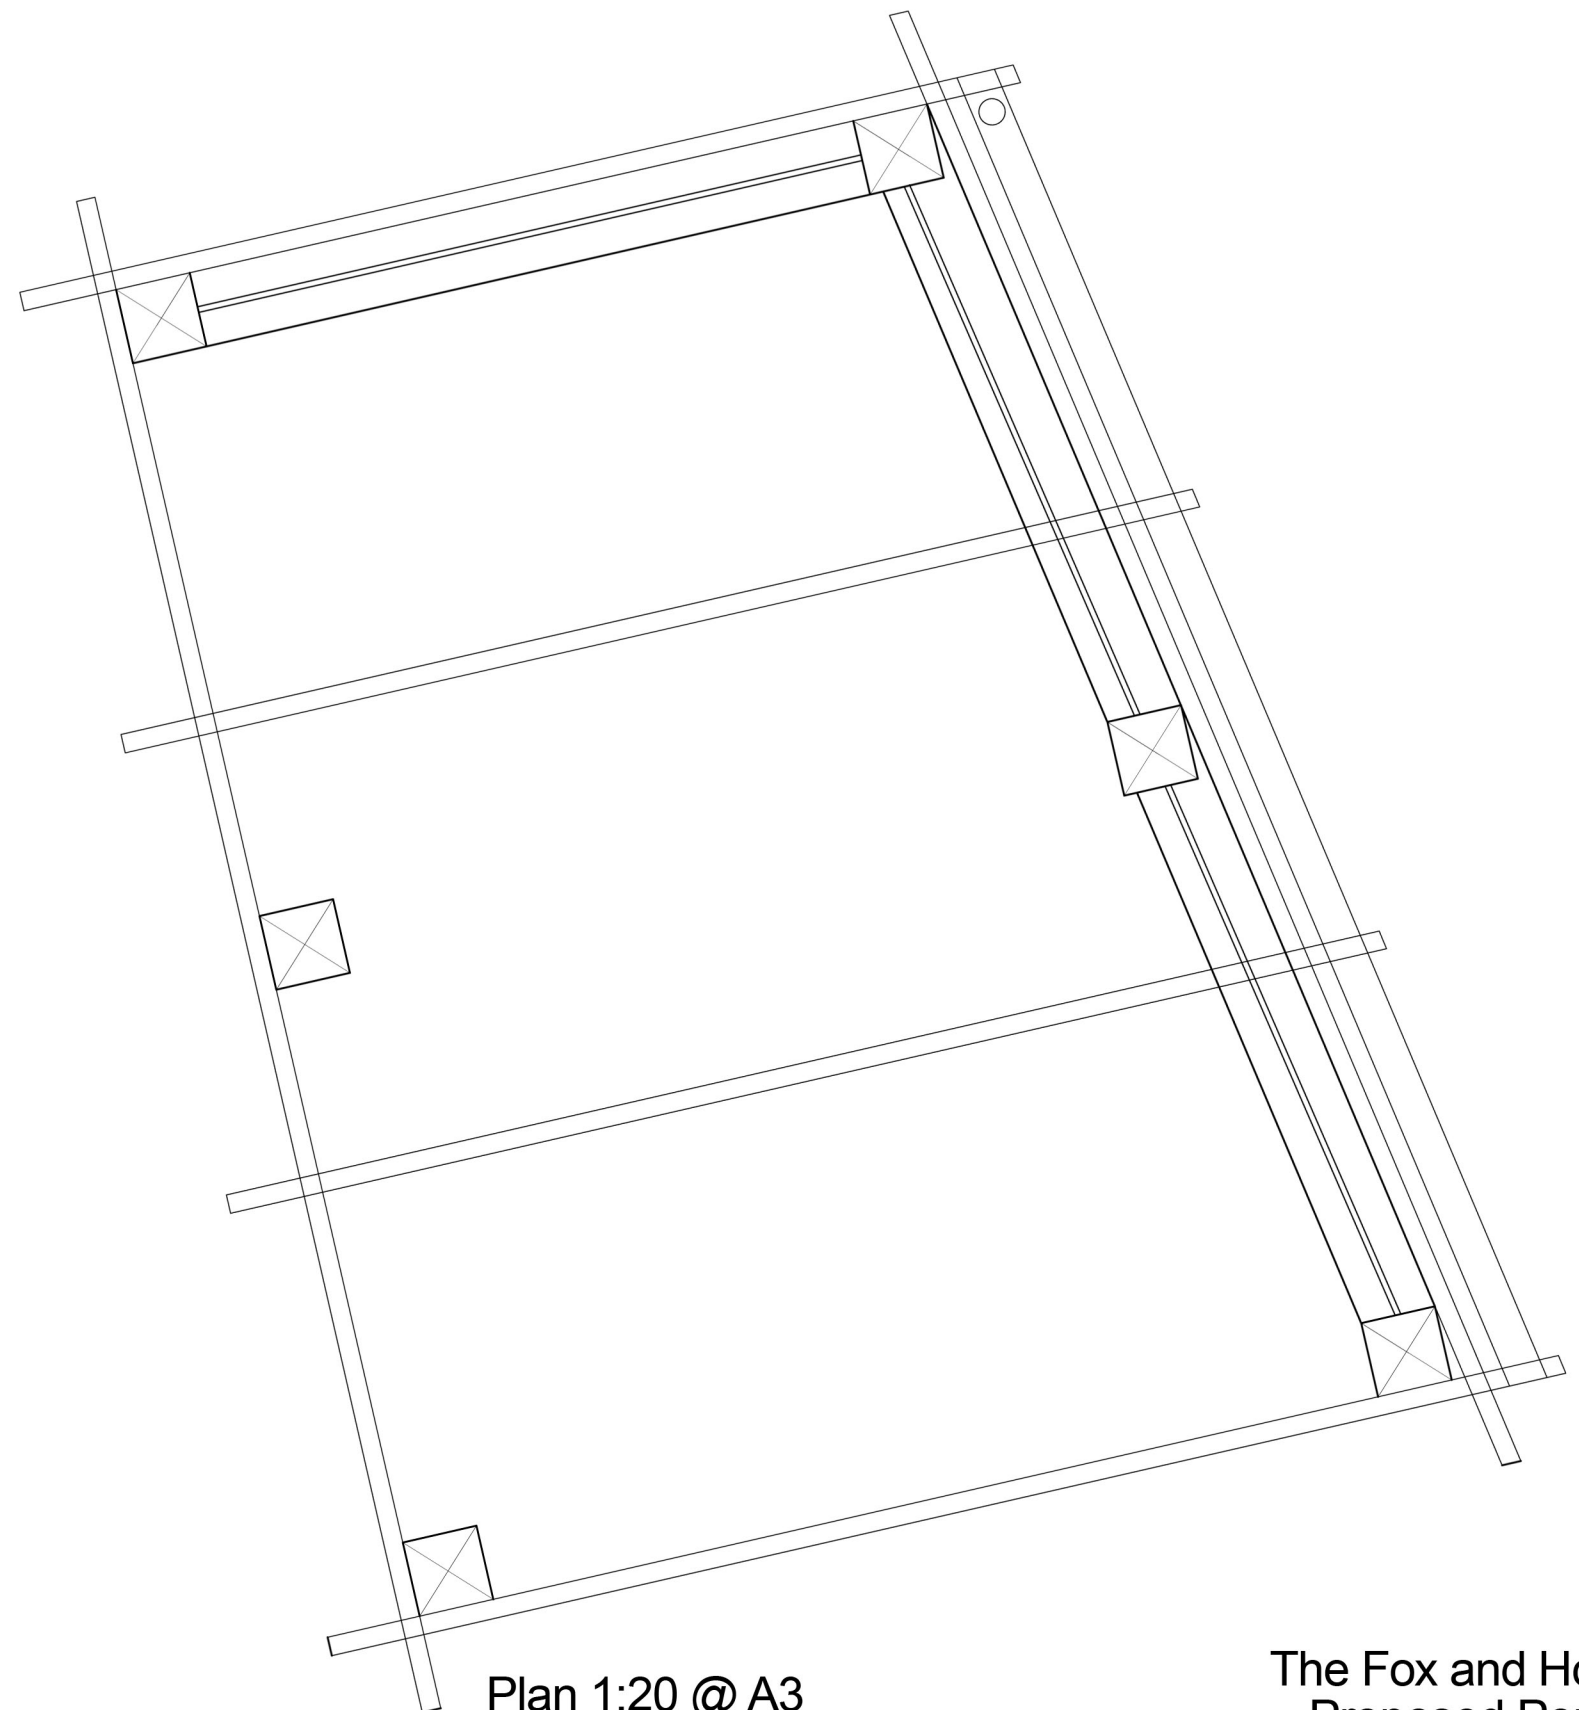

Plan 1:20 @ A3

The Fox and Hound
Proposed Pergola