
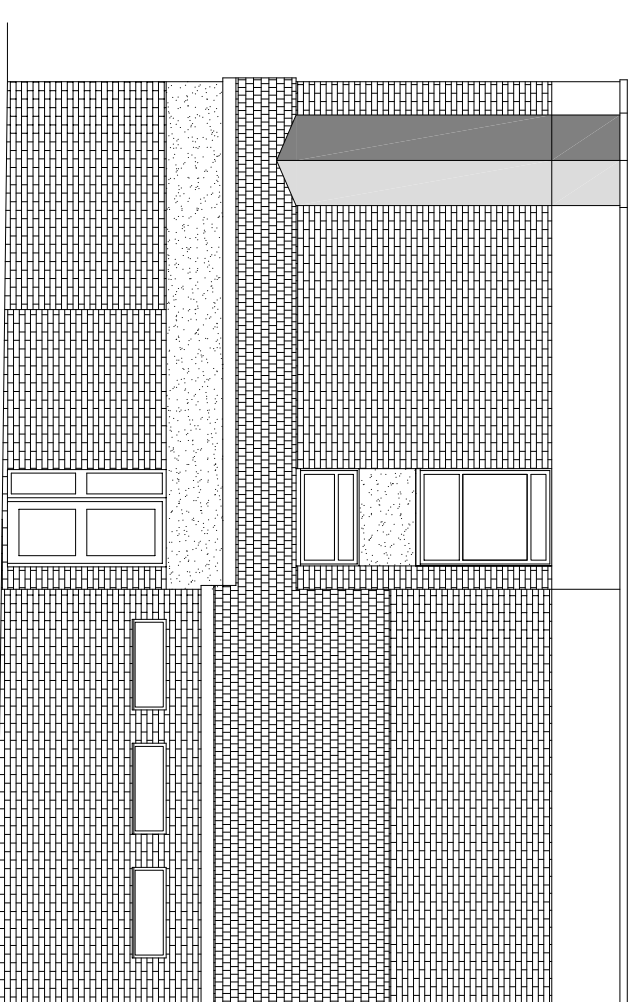
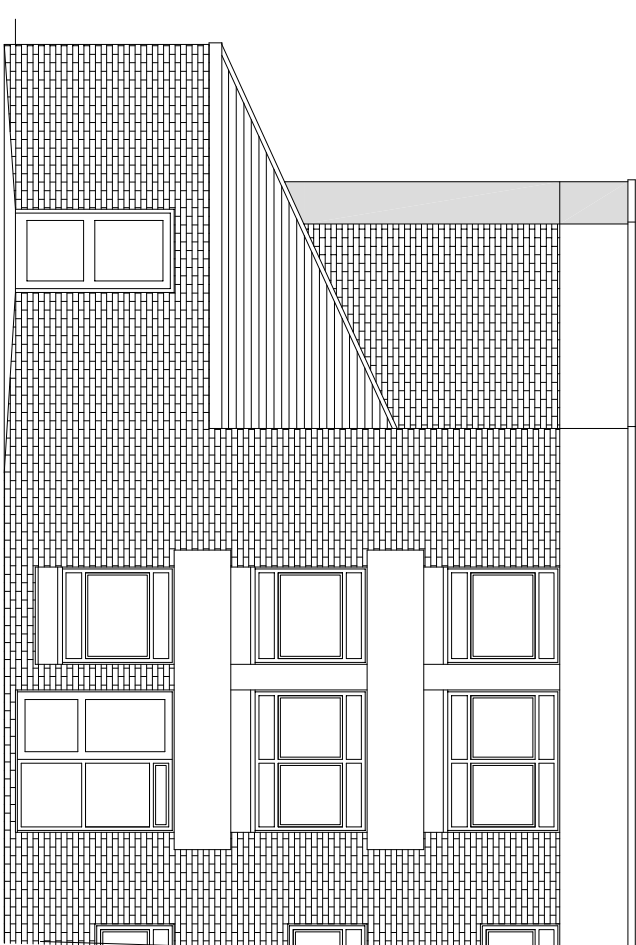
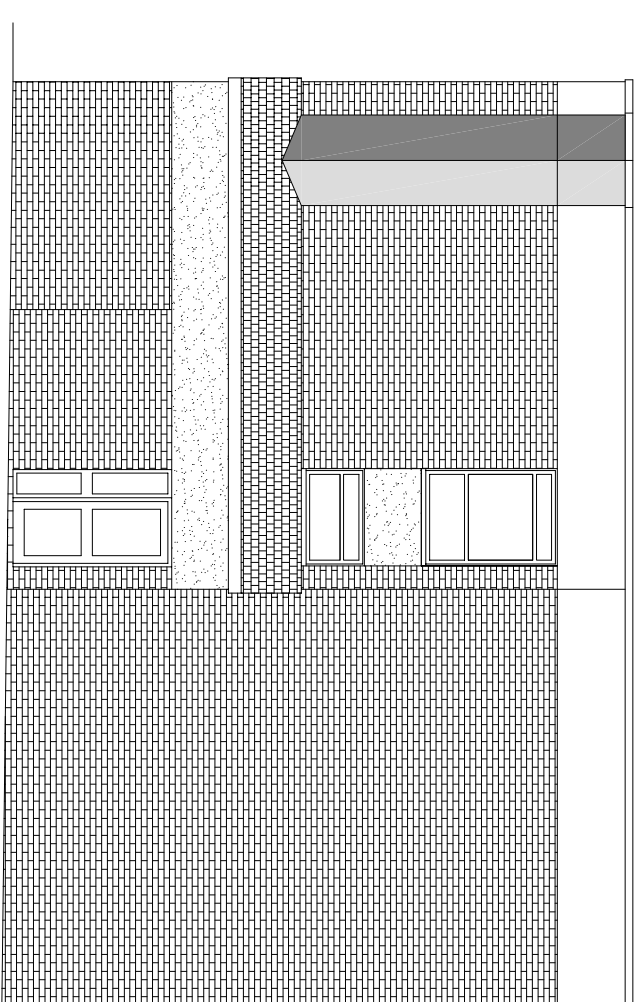
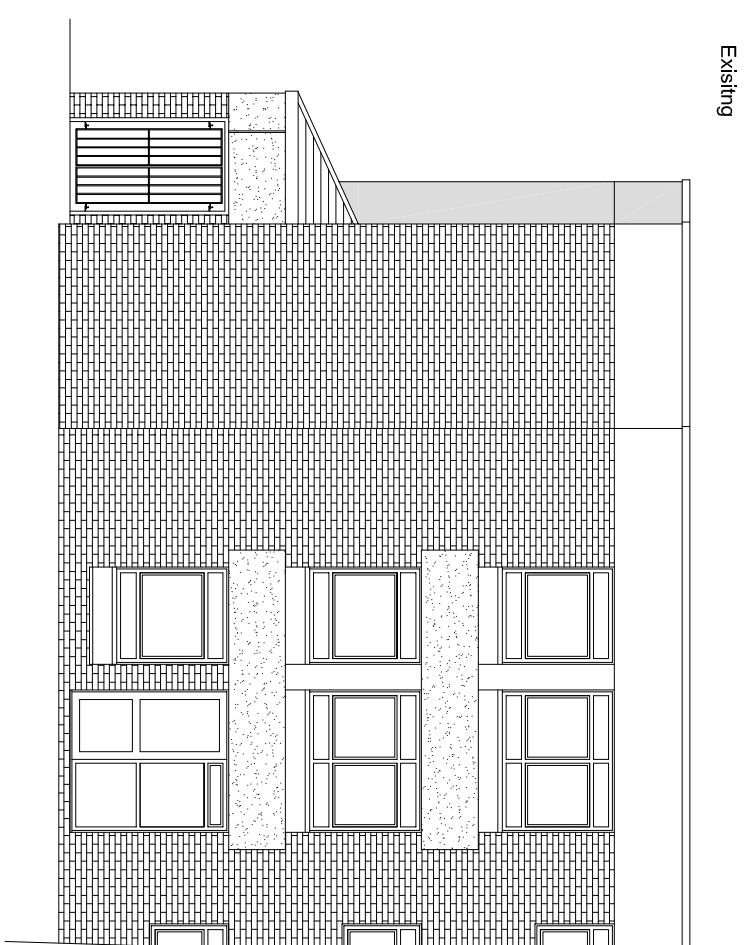
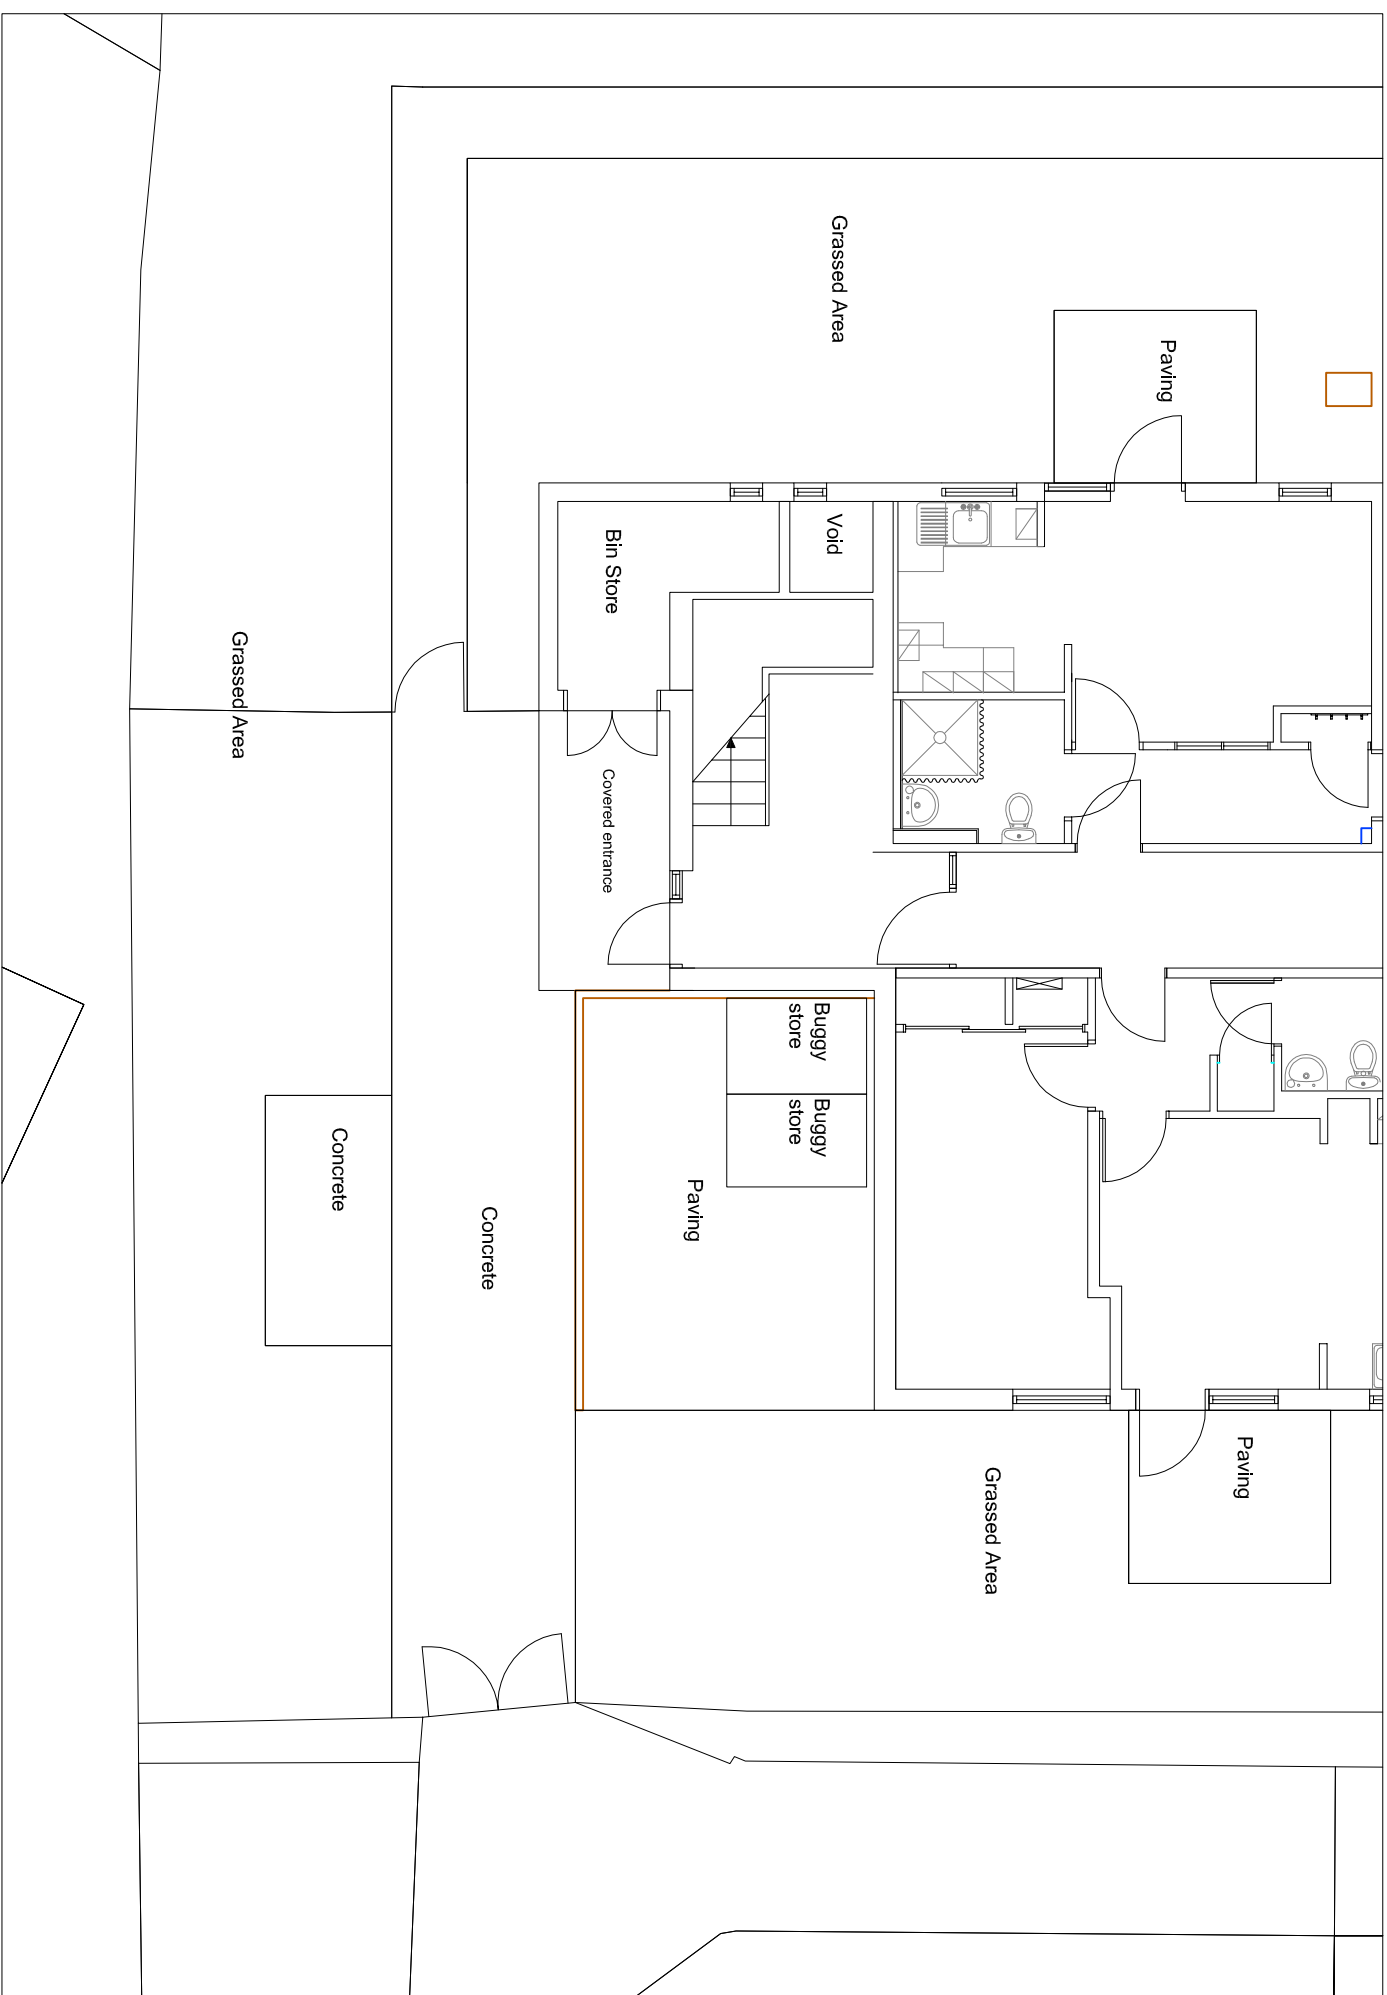


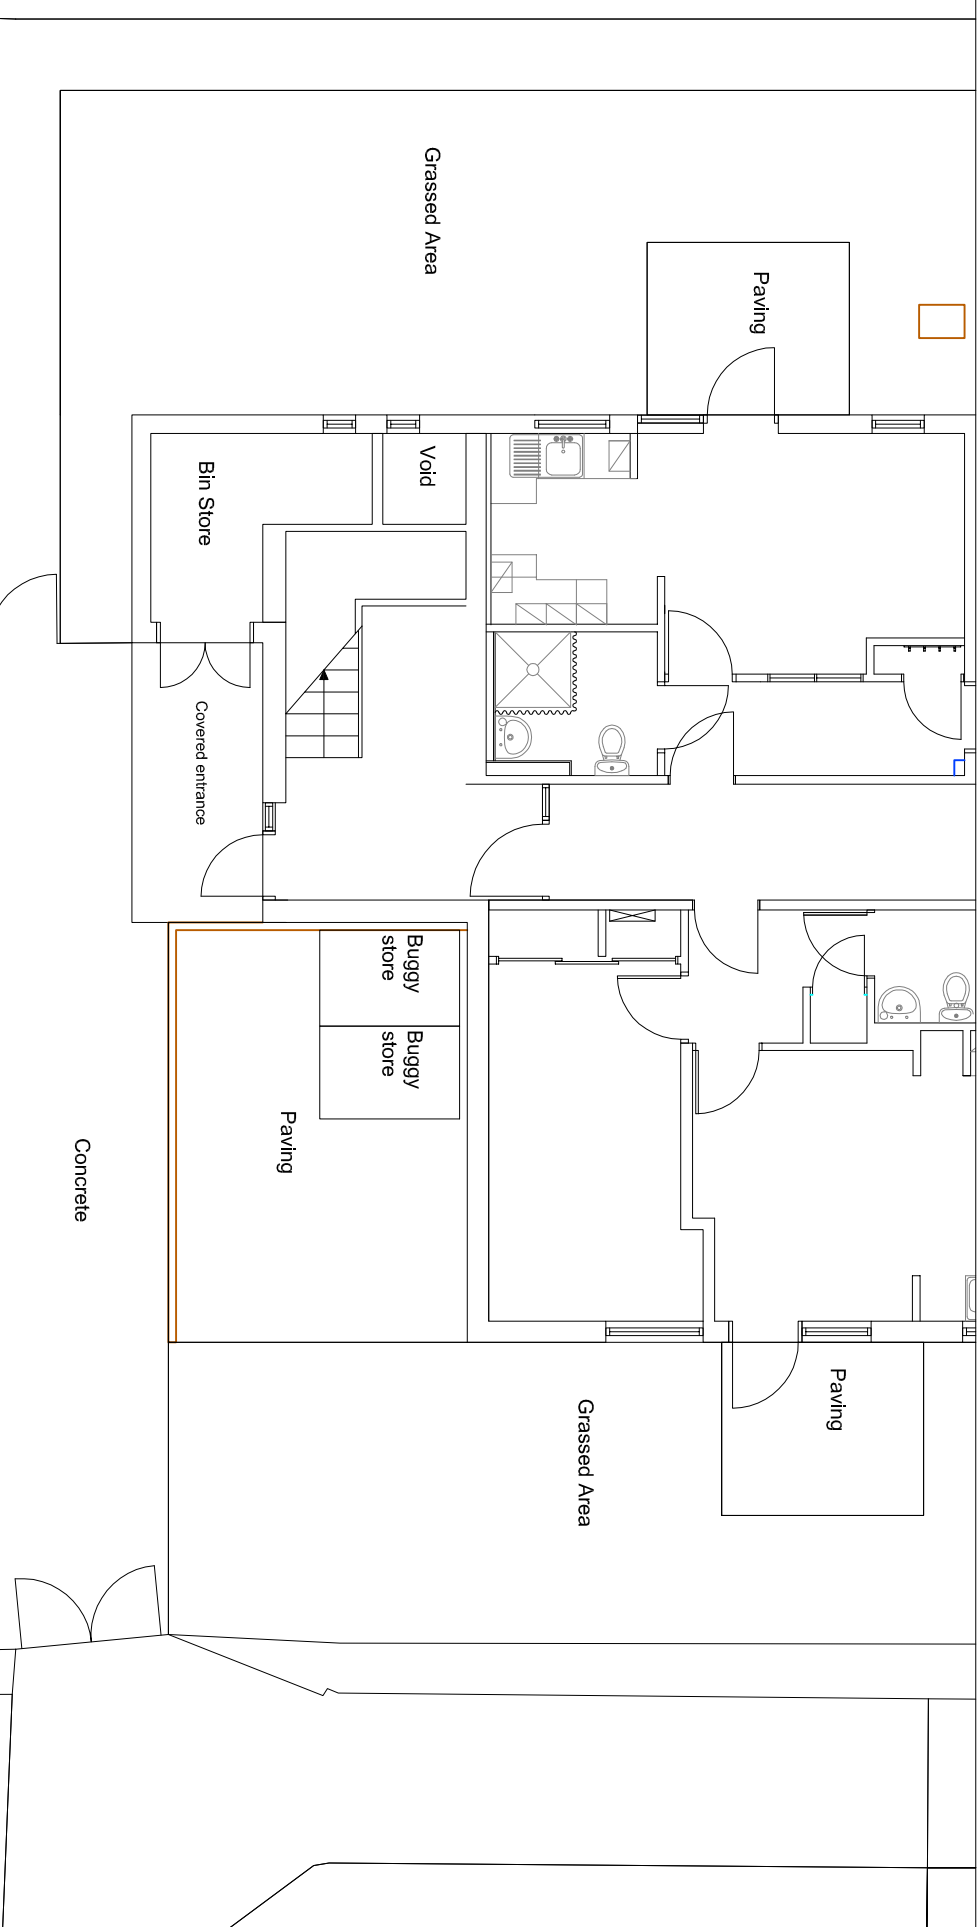

NOTES:

Proposed mobility scooter store to be constructed adjacent the south entrance to the building. To be constructed from facing brickwork, white uPVC windows and a powder coated aluminium door all to match the existing in style and colour. The roof will be pitched with plain tiles to match the existing roof over the bin store and entrance to the building, with uPVC slat-lapped paneling to the gable to match the existing low level roof.

[illegible]