



architects ltd

architects & urban designers

Tel: 0845 365 1475
 Email: mail@adp-ltd.co.uk
www.adparchitects.co.uk
 Richmond Court, 94 Botley Road, Park Gate, Southampton, SO31 1BA

project name/address:
50 London Road
Cowplain
PO8 8EN

client:
Driftstone Developments Ltd
 drawing title:
Location Plan

Copyright
 Reproduced from Ordnance Survey's 1:1250 scale map
 with permission of Controller, HMSO Crown copyright.
 ADP Architects Ltd AR 100010061

job number:


drawing number:
L01

revision:
B

drawing scale/size:
1:1250 (A4)


date:
Apr 14

drawn:

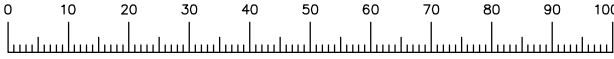

LINEAR SCALE 1:1250
 A4@1:1250

rev: date: note:
 . | |

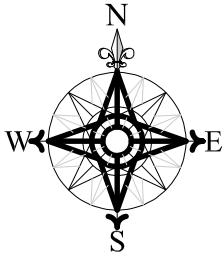

Indicative



Ordnance Survey (c) Crown Copyright 2014. All rights reserved. Licence number 100022432