


PROPOSED SIDE ADDITION AND ALTERATIONS  
11, MAGDALA ROAD, HAYLING ISLAND, HANTS.  
FOR MR & MRS I. OGDEN.

HAVANT BOROUGH  
COUNCIL  
20 OCT 2014  
**RECEIVED**

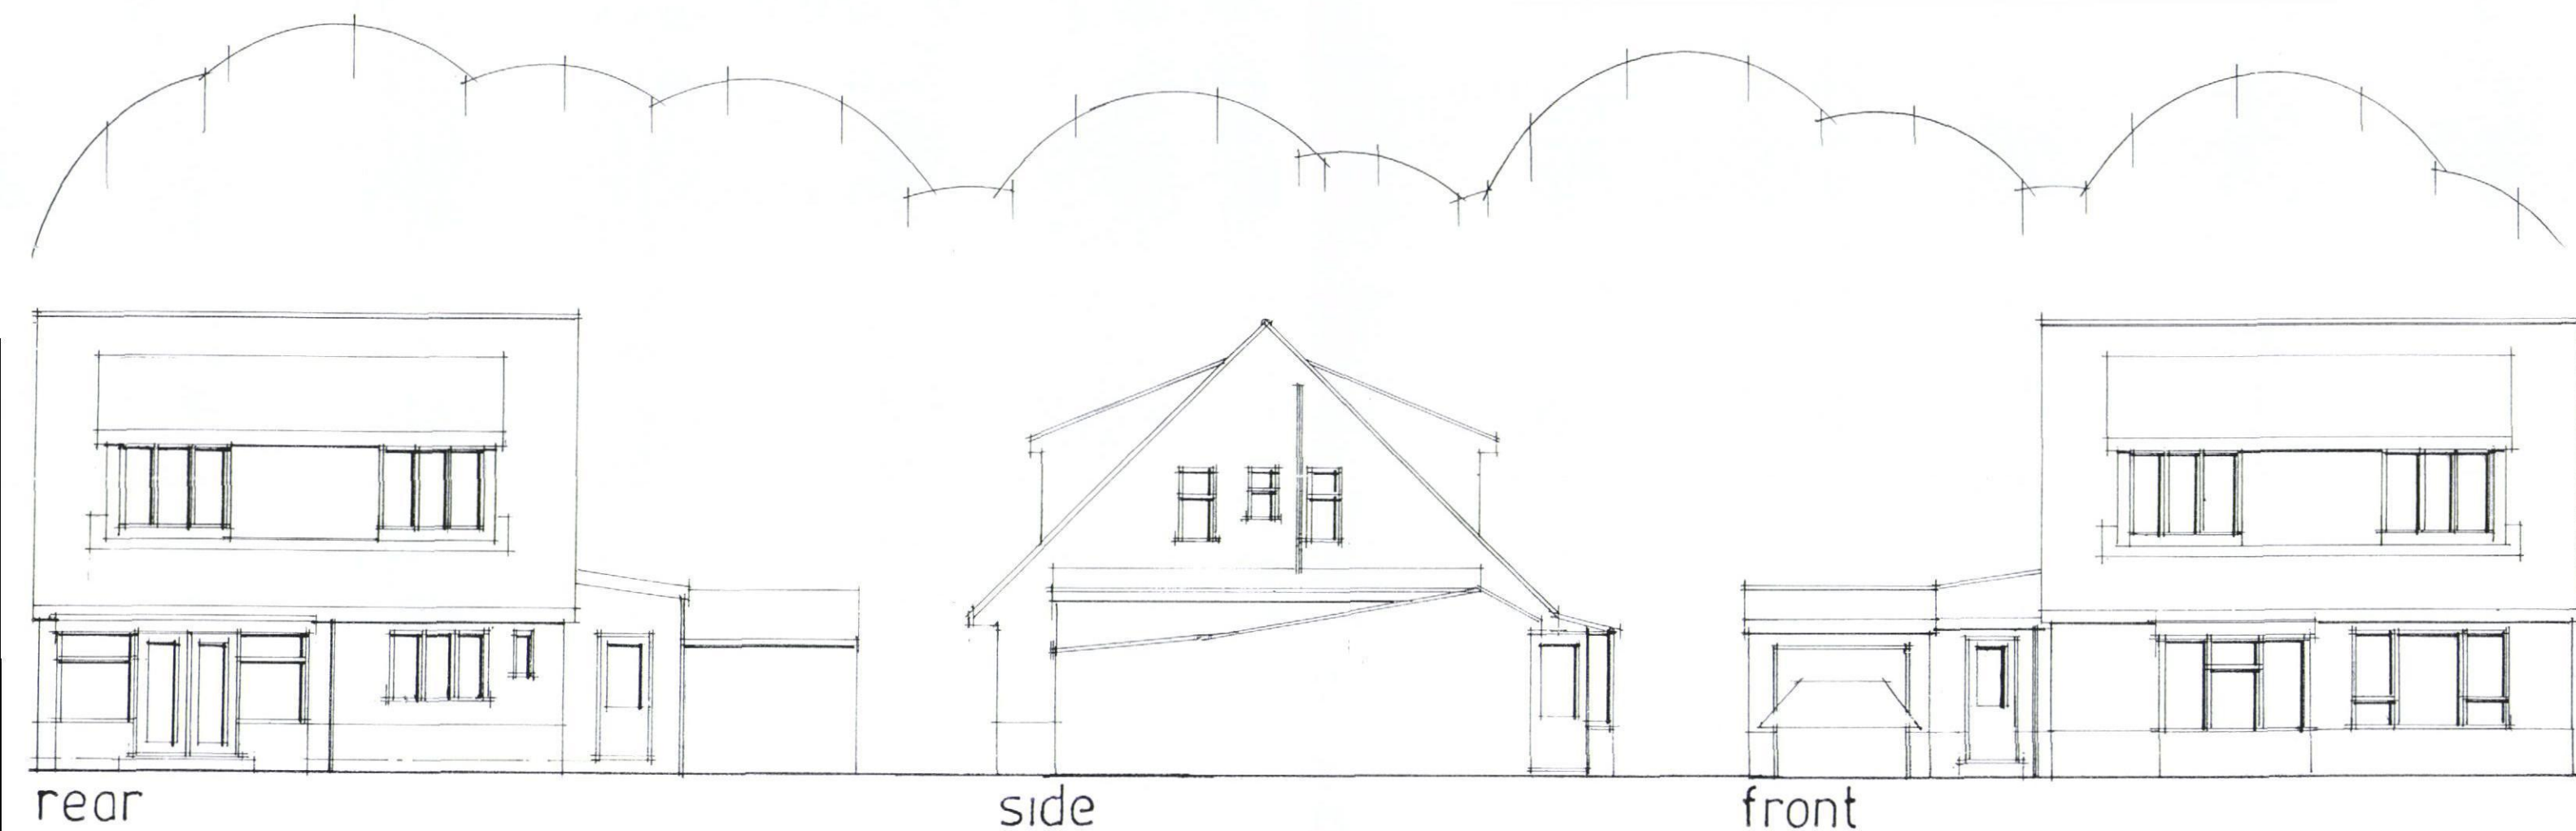

date oct 2014  
scale 1:100

EXISTING ELEVATIONS

PETER J. WALKER MRICS  
CHARTERED SURVEYOR  
182 SEAFRONT, HAYLING ISLAND, HANTS  
PO11 9 AN

TEL: 02392467571