
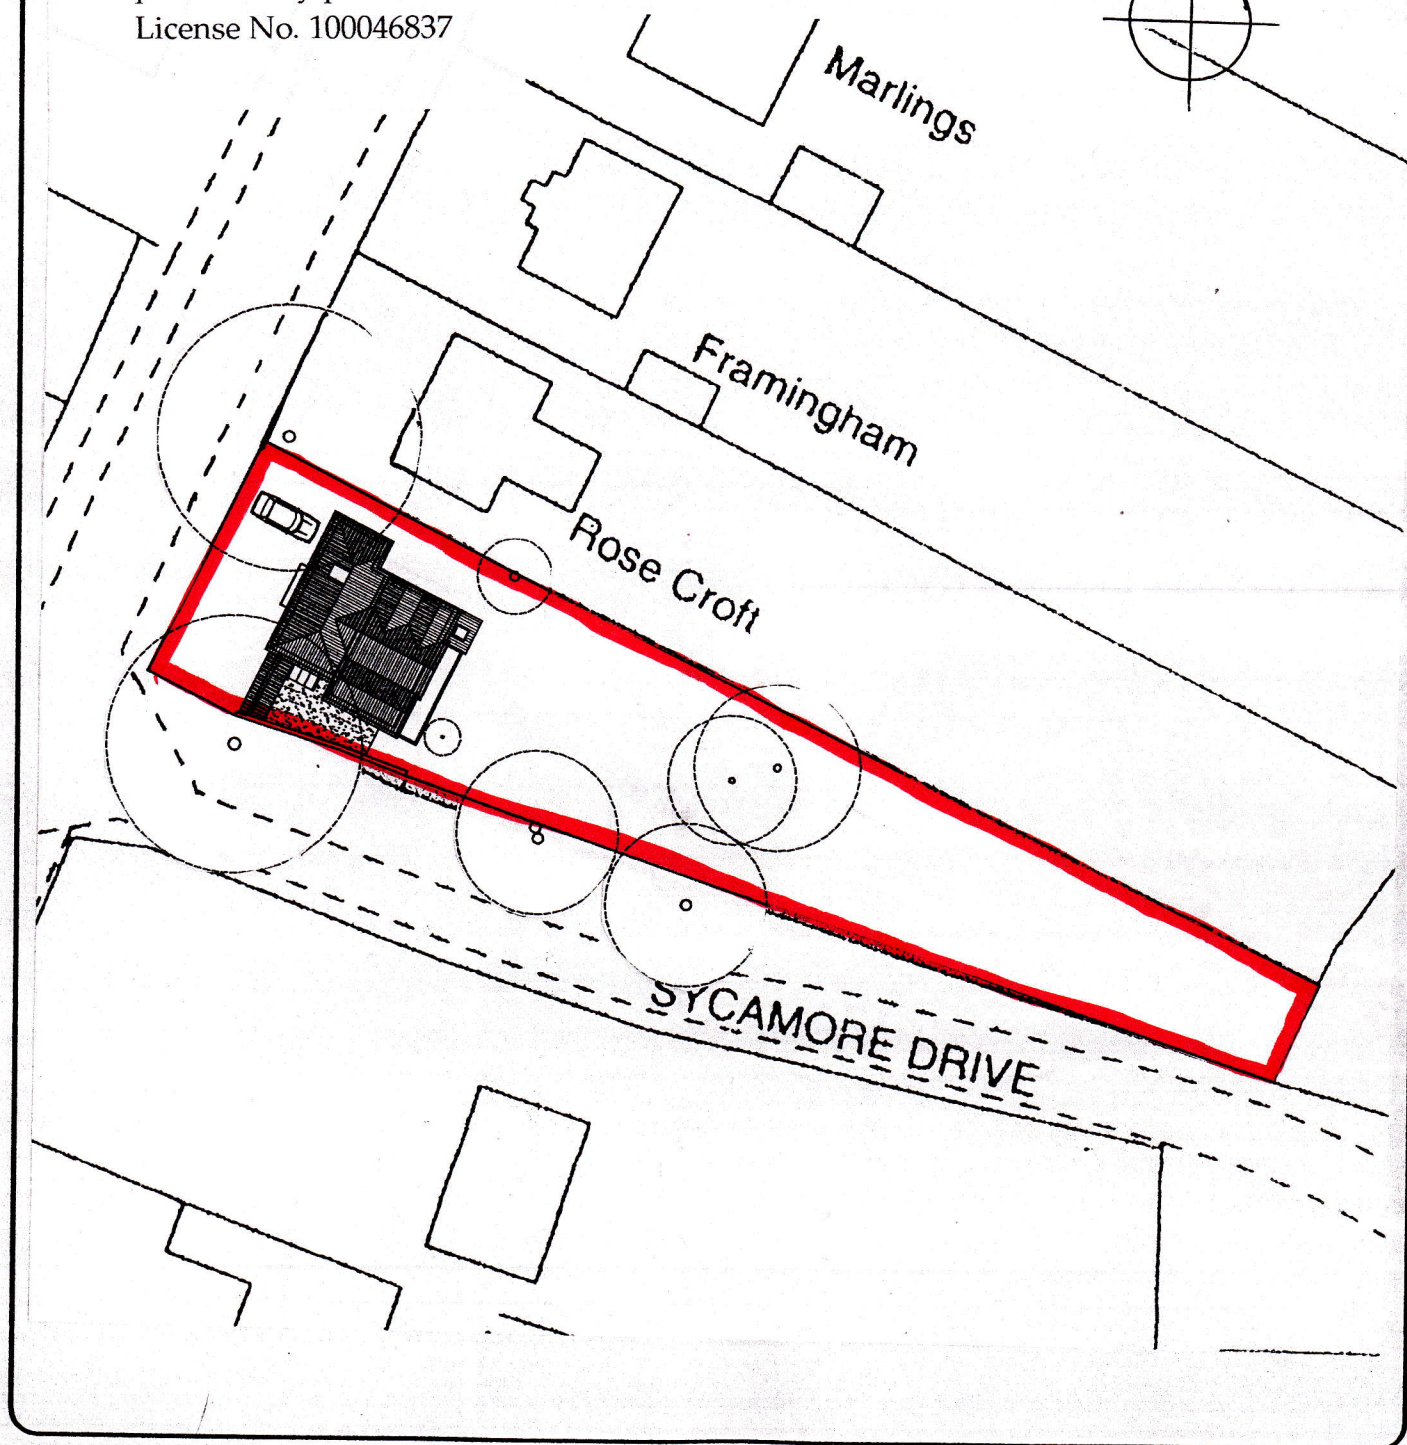


© Crown copyright.
All rights reserved.
Reproduced by permission.
License No. 100046837

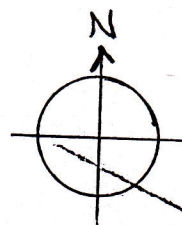

Martin Critchley

Chartered Architect

7 North Street
Havant, Hampshire, PO9 1PW
023 92 474 919
critchleyarchitect@hotmail.com

Job

BRIAR BANK, MANOR ROAD,
HAYLING ISLAND, PO11 0QR

Job No.

1258

Date: 24/07/14

Scale: 1:500

Drawn: P.C.

Title

BLOCK PLAN

Drawing No.

203^A