


© Crown copyright.
All rights reserved.
Reproduced by permission.
License No. 100046837

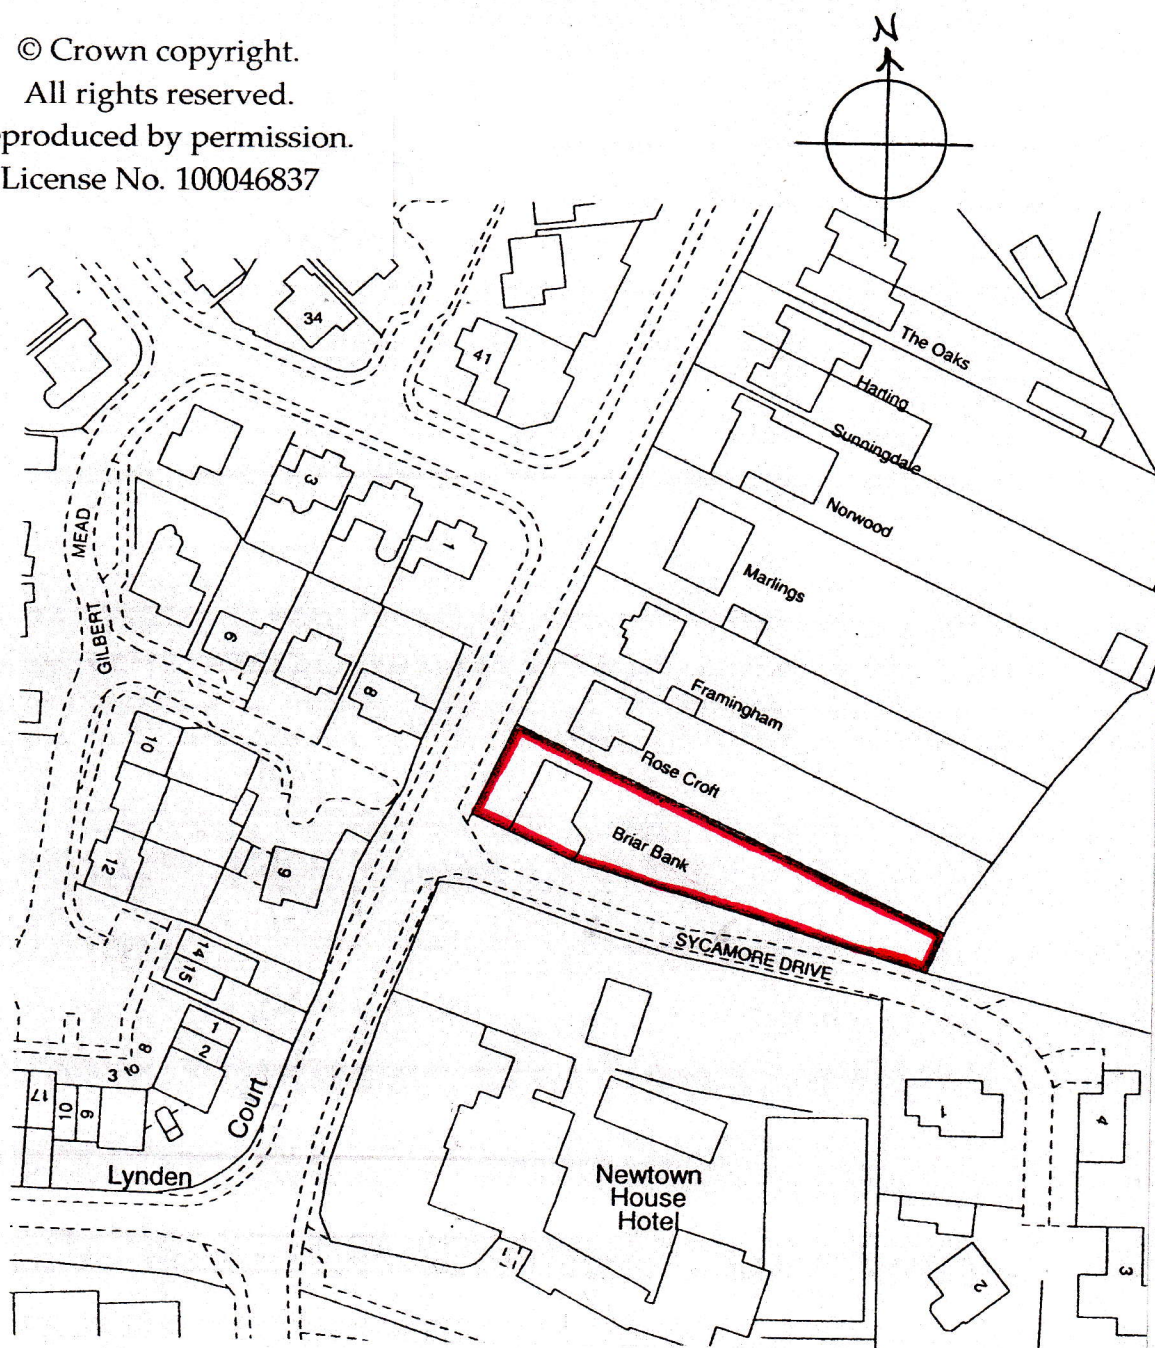

Martin Critchley
Chartered Architect
7 North Street
Havant, Hampshire, PO9 1PW
023 82 474 919
critchleyarchitect@hotmail.com

Job

BRIAR BANK, MAJOR ROAD
HAYLING ISLAND, PO11 0QR

Job No.

1258

Date: 24/07/14

Scale: 1:1250

Drawn: P.C.

Title

LOCATION PLAN

Drawing No.

201