




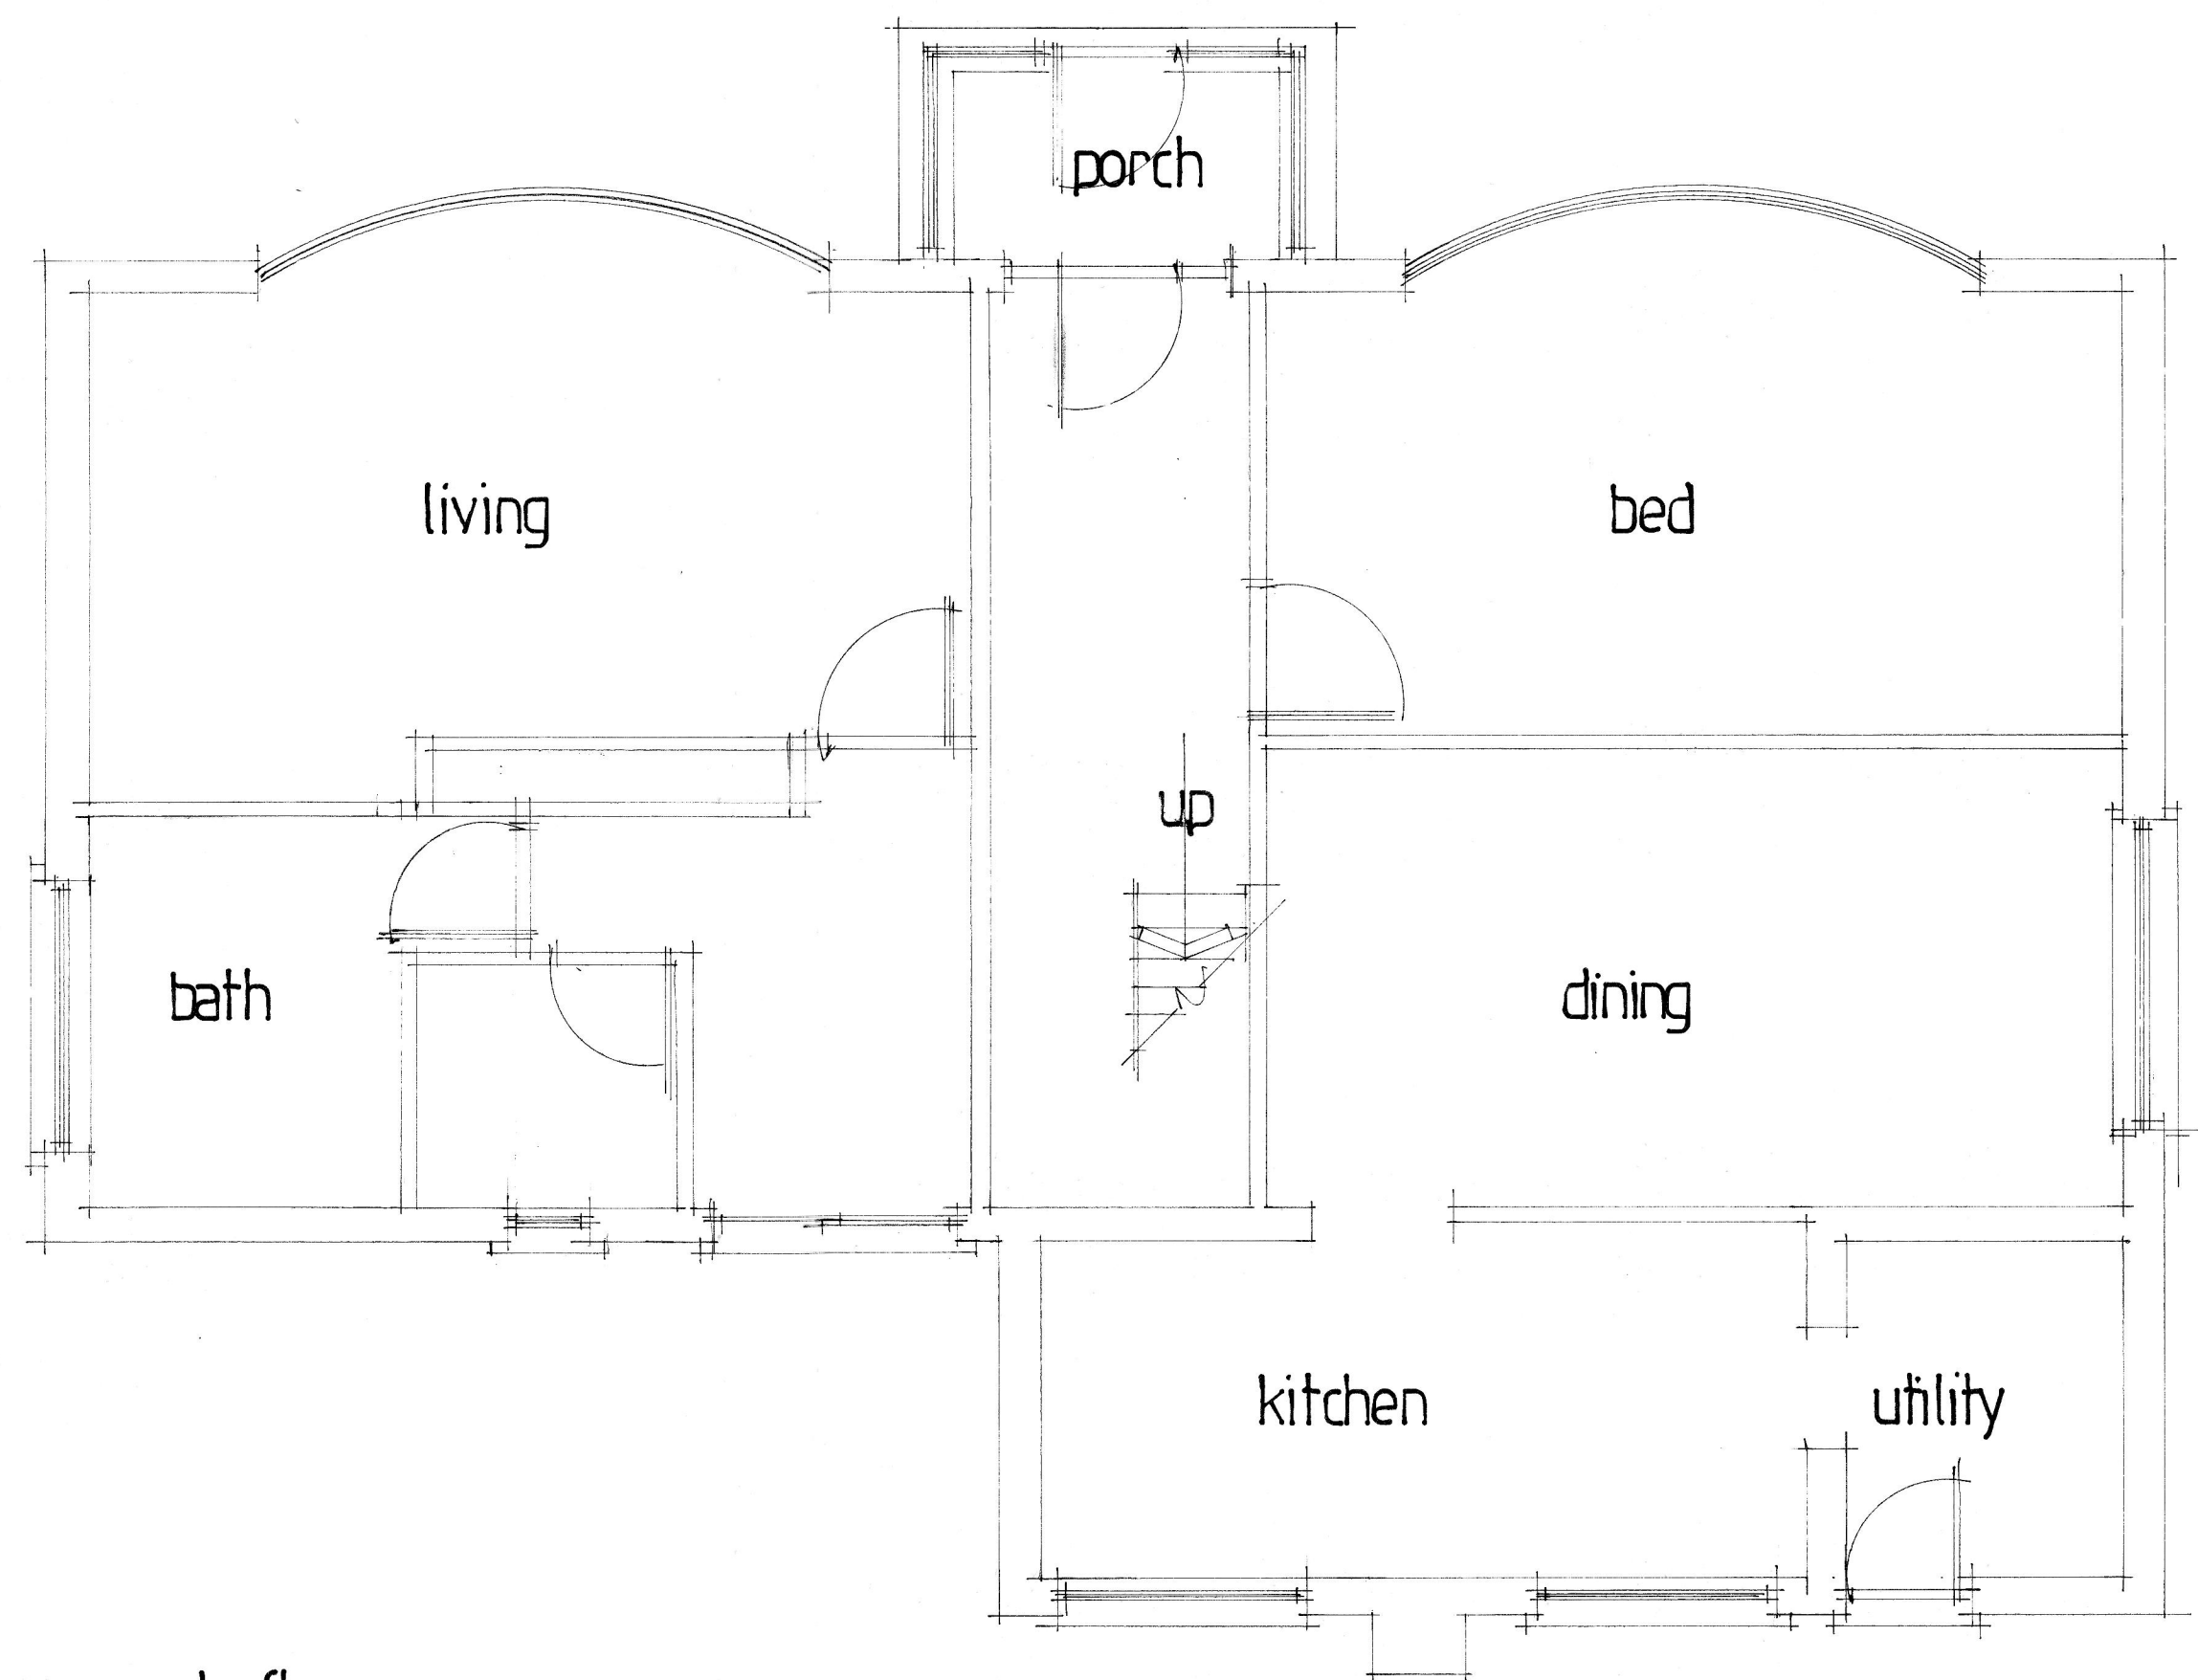


ground floor

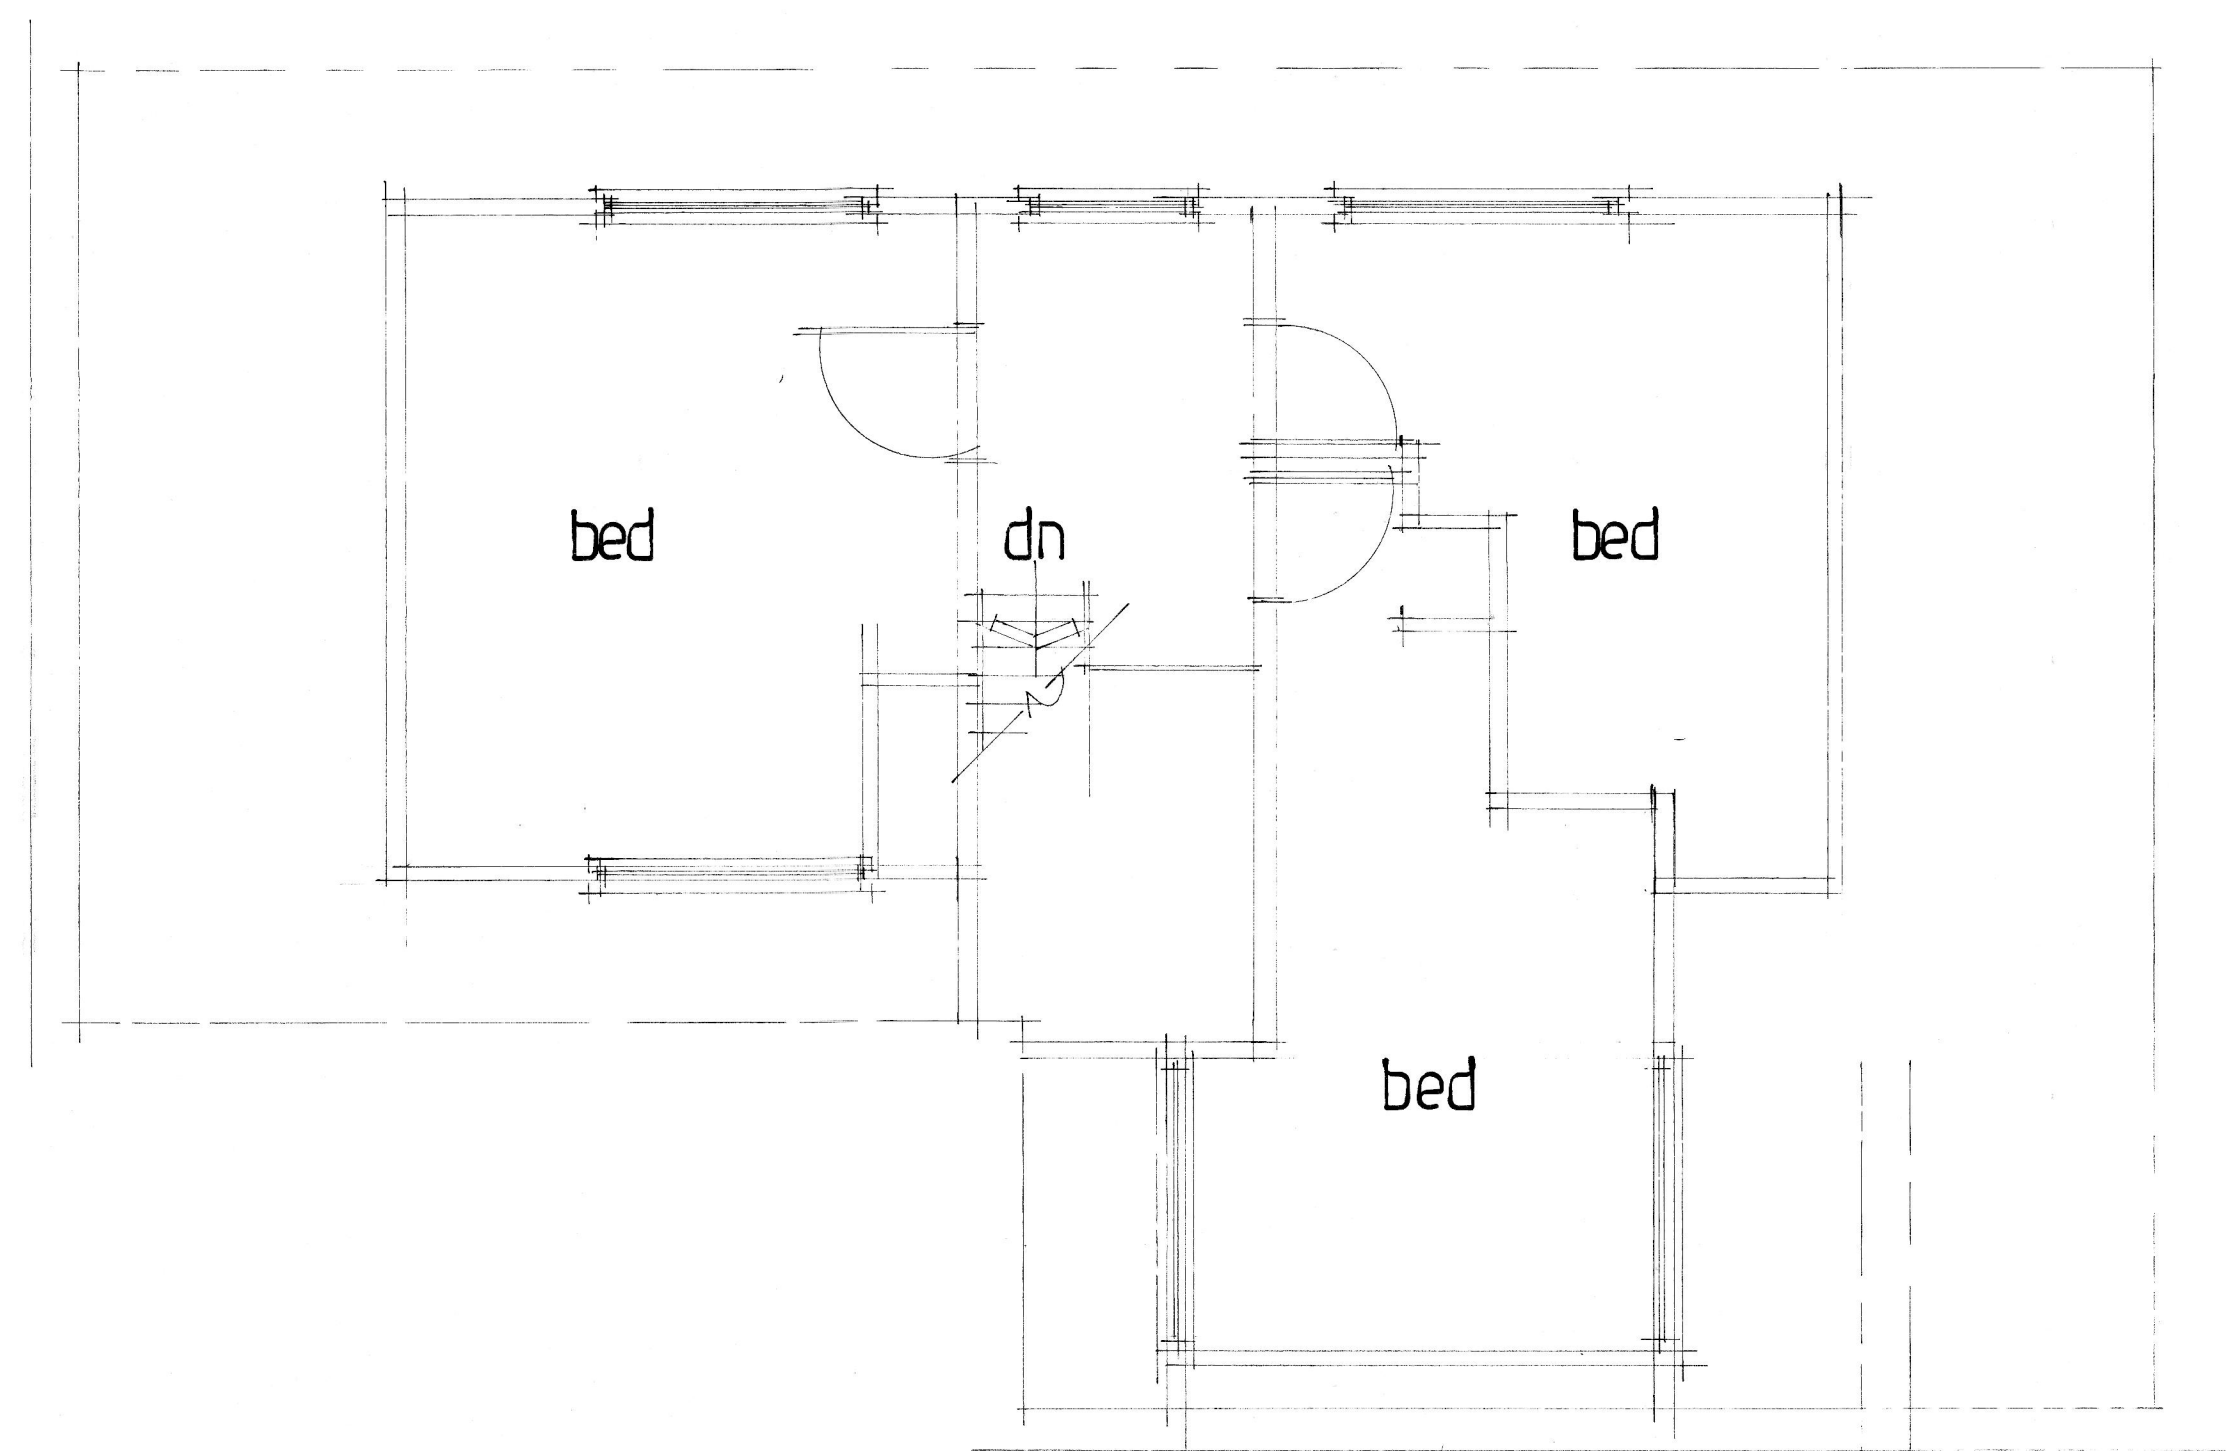


first floor

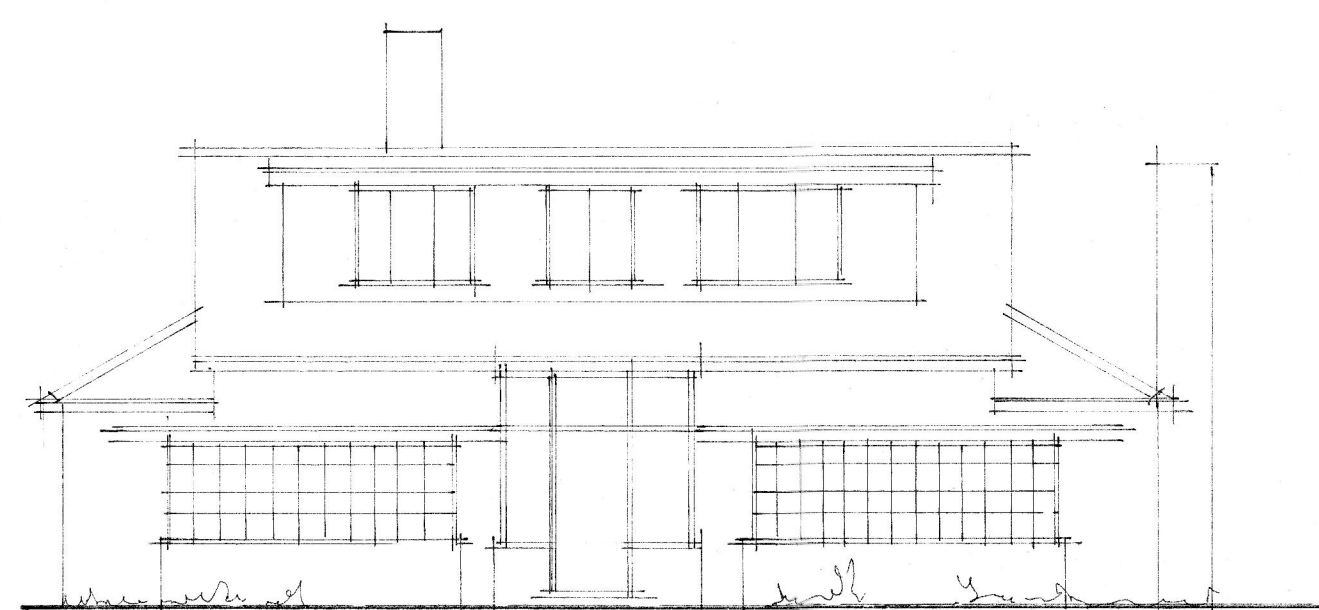


south

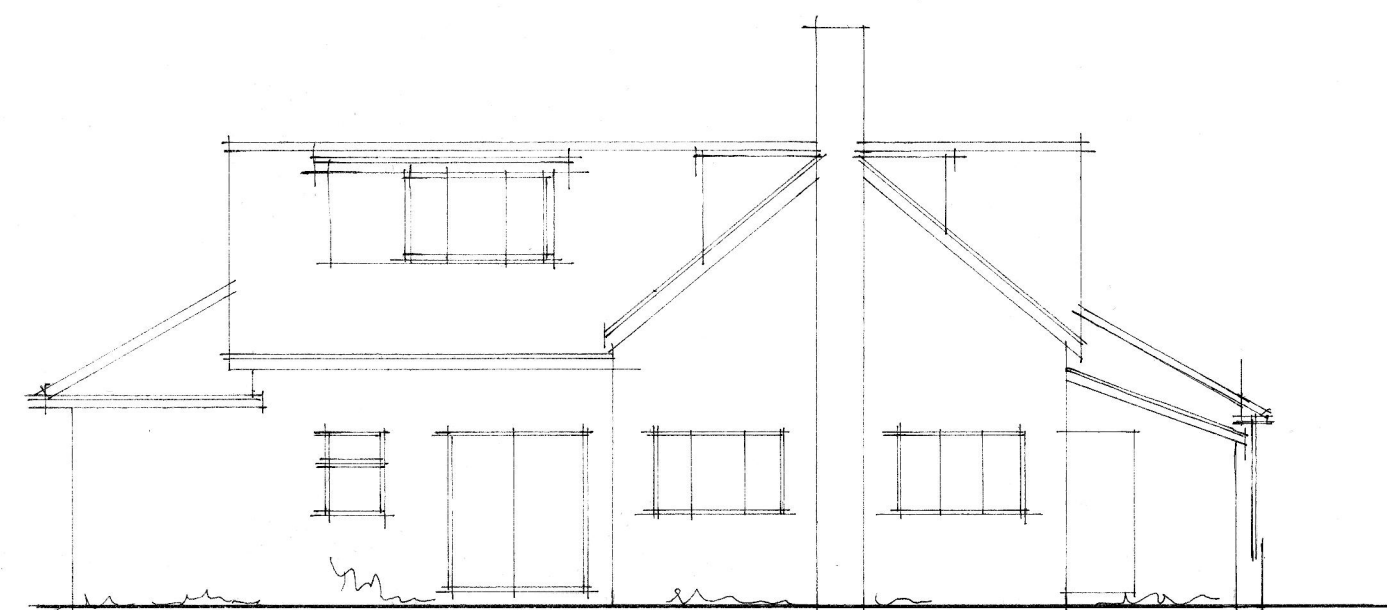

north

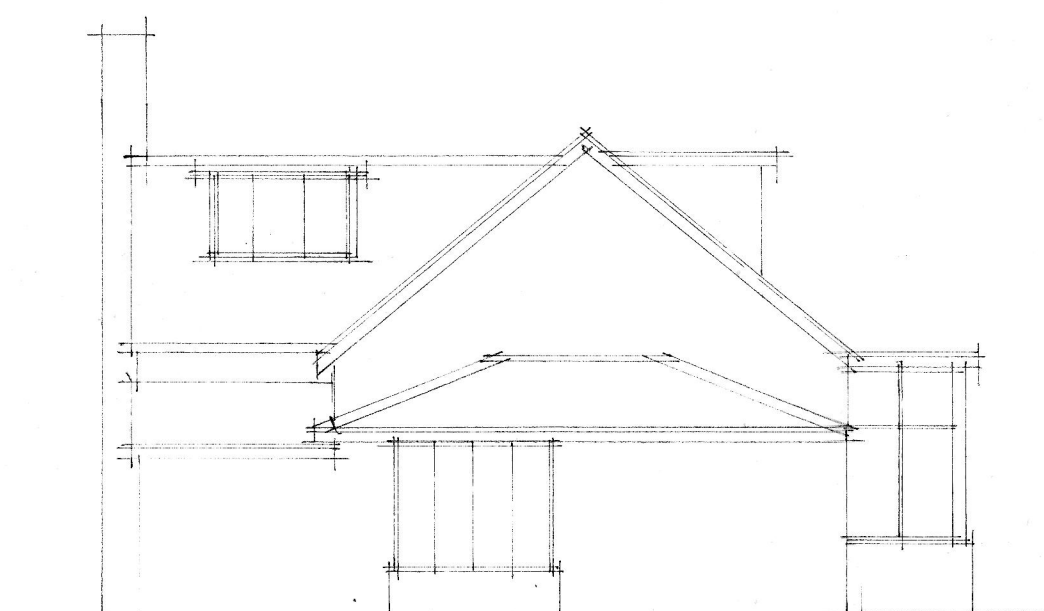

west

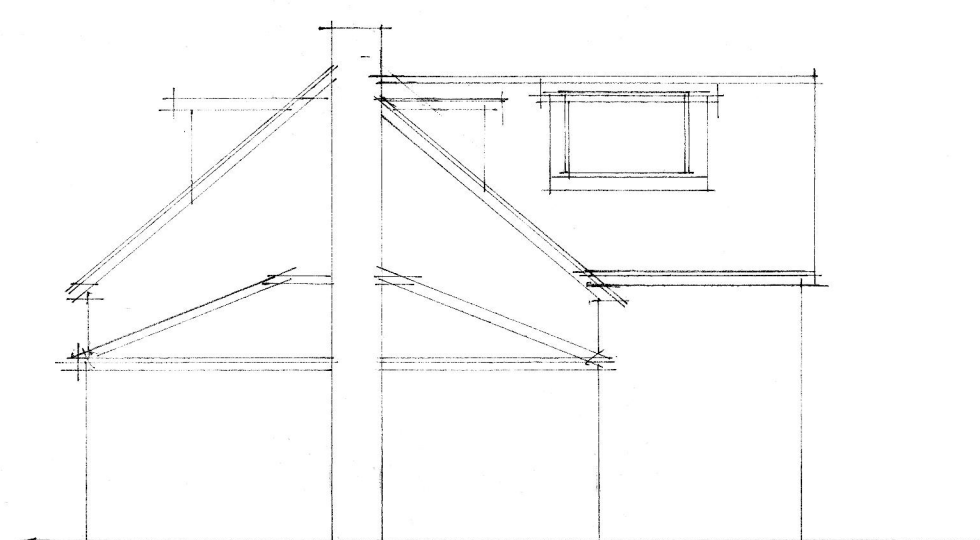

east

A	Date	Revision
© copyright		
THORNS-YOUNG ARCHITECTURAL		
THORNS-YOUNG LTD CHARTERED BUILDING CONSULTANTS 232 London Road, North End, Portsmouth, PO2 9JQ Tel: (023) 9267 2883 Fax: (023) 9266 3457 Website: www.thornsyoun.co.uk		
Client		
MR AND MRS. G. TARKER		
Job Title		
THE PINKIES CORSE LAKIE HAYLING ISLAND		
Drawing Title		
EXISTING PLANS AND ELEVATIONS.		
Scale 1:50 + 1:100		
Date OCT. 2014	Drawn by CXC	
Orig. No.	7232:14:1	Rev.