


ADDITION TO FORM ANNEXE ACCOMMODATION
6, EASTOKE AVENUE, HAYLING ISLAND, HANTS.
FOR MR & MRS A. WATKINS

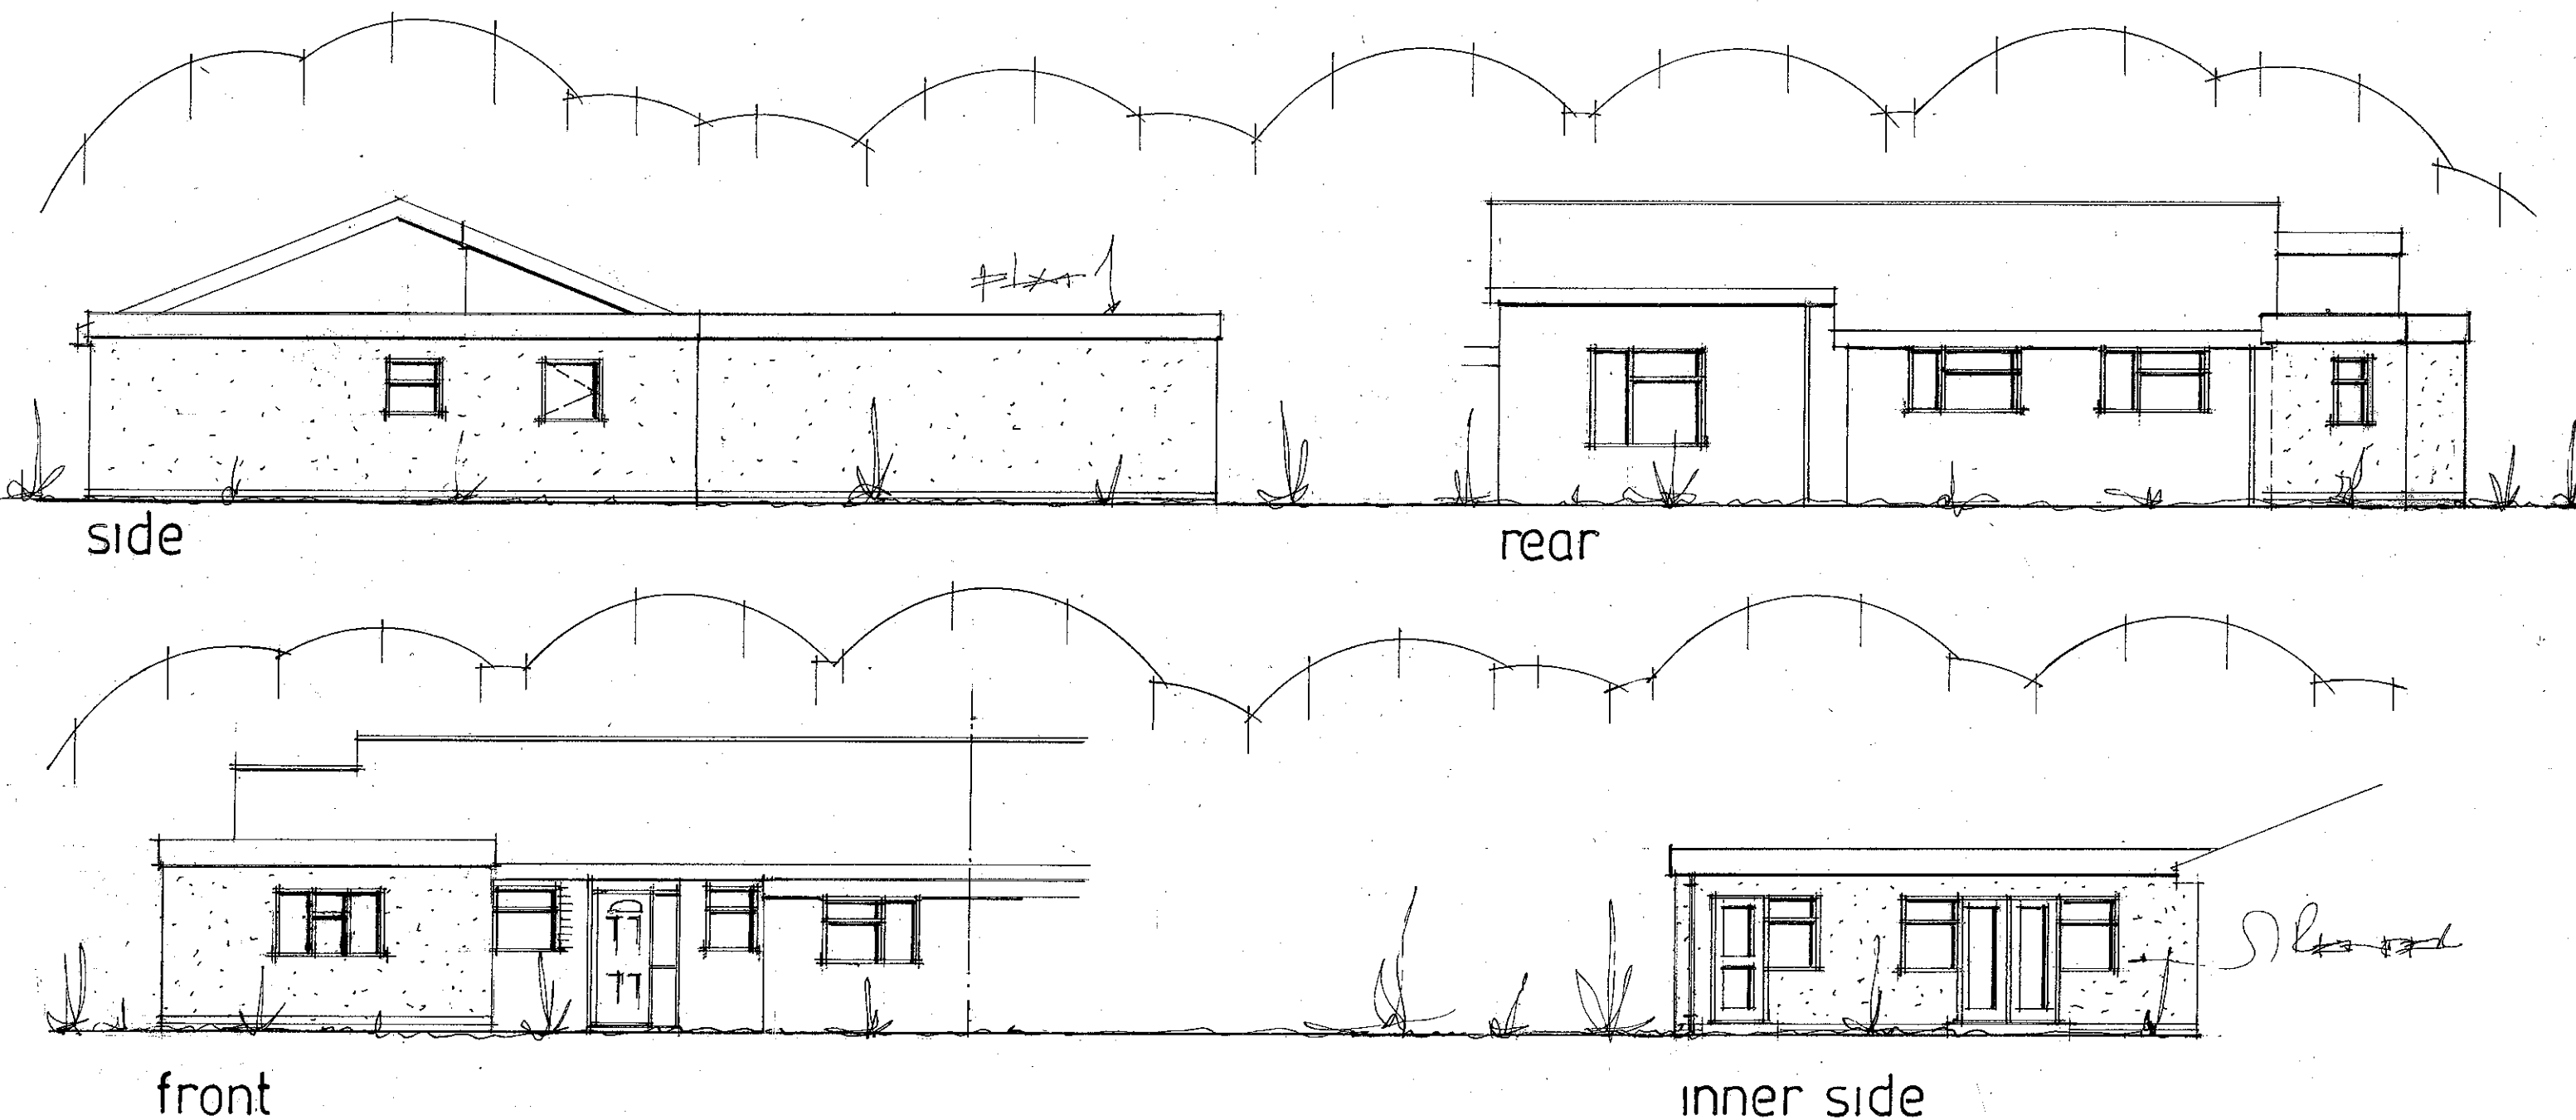

PLAN AMENDED JAN 2015

date nov 14
scale 1:100

PROPOSED ELEVATIONS

PETER J. WALKER MRICS
CHARTERED SURVEYOR
182 SEAFRONT, HAYLING ISLAND, HANTS
PO11 9 AN

TEL: 02392467571